



D01 2.7m High Acoustic Fencing Q40.170
2529 Scale: 1:20


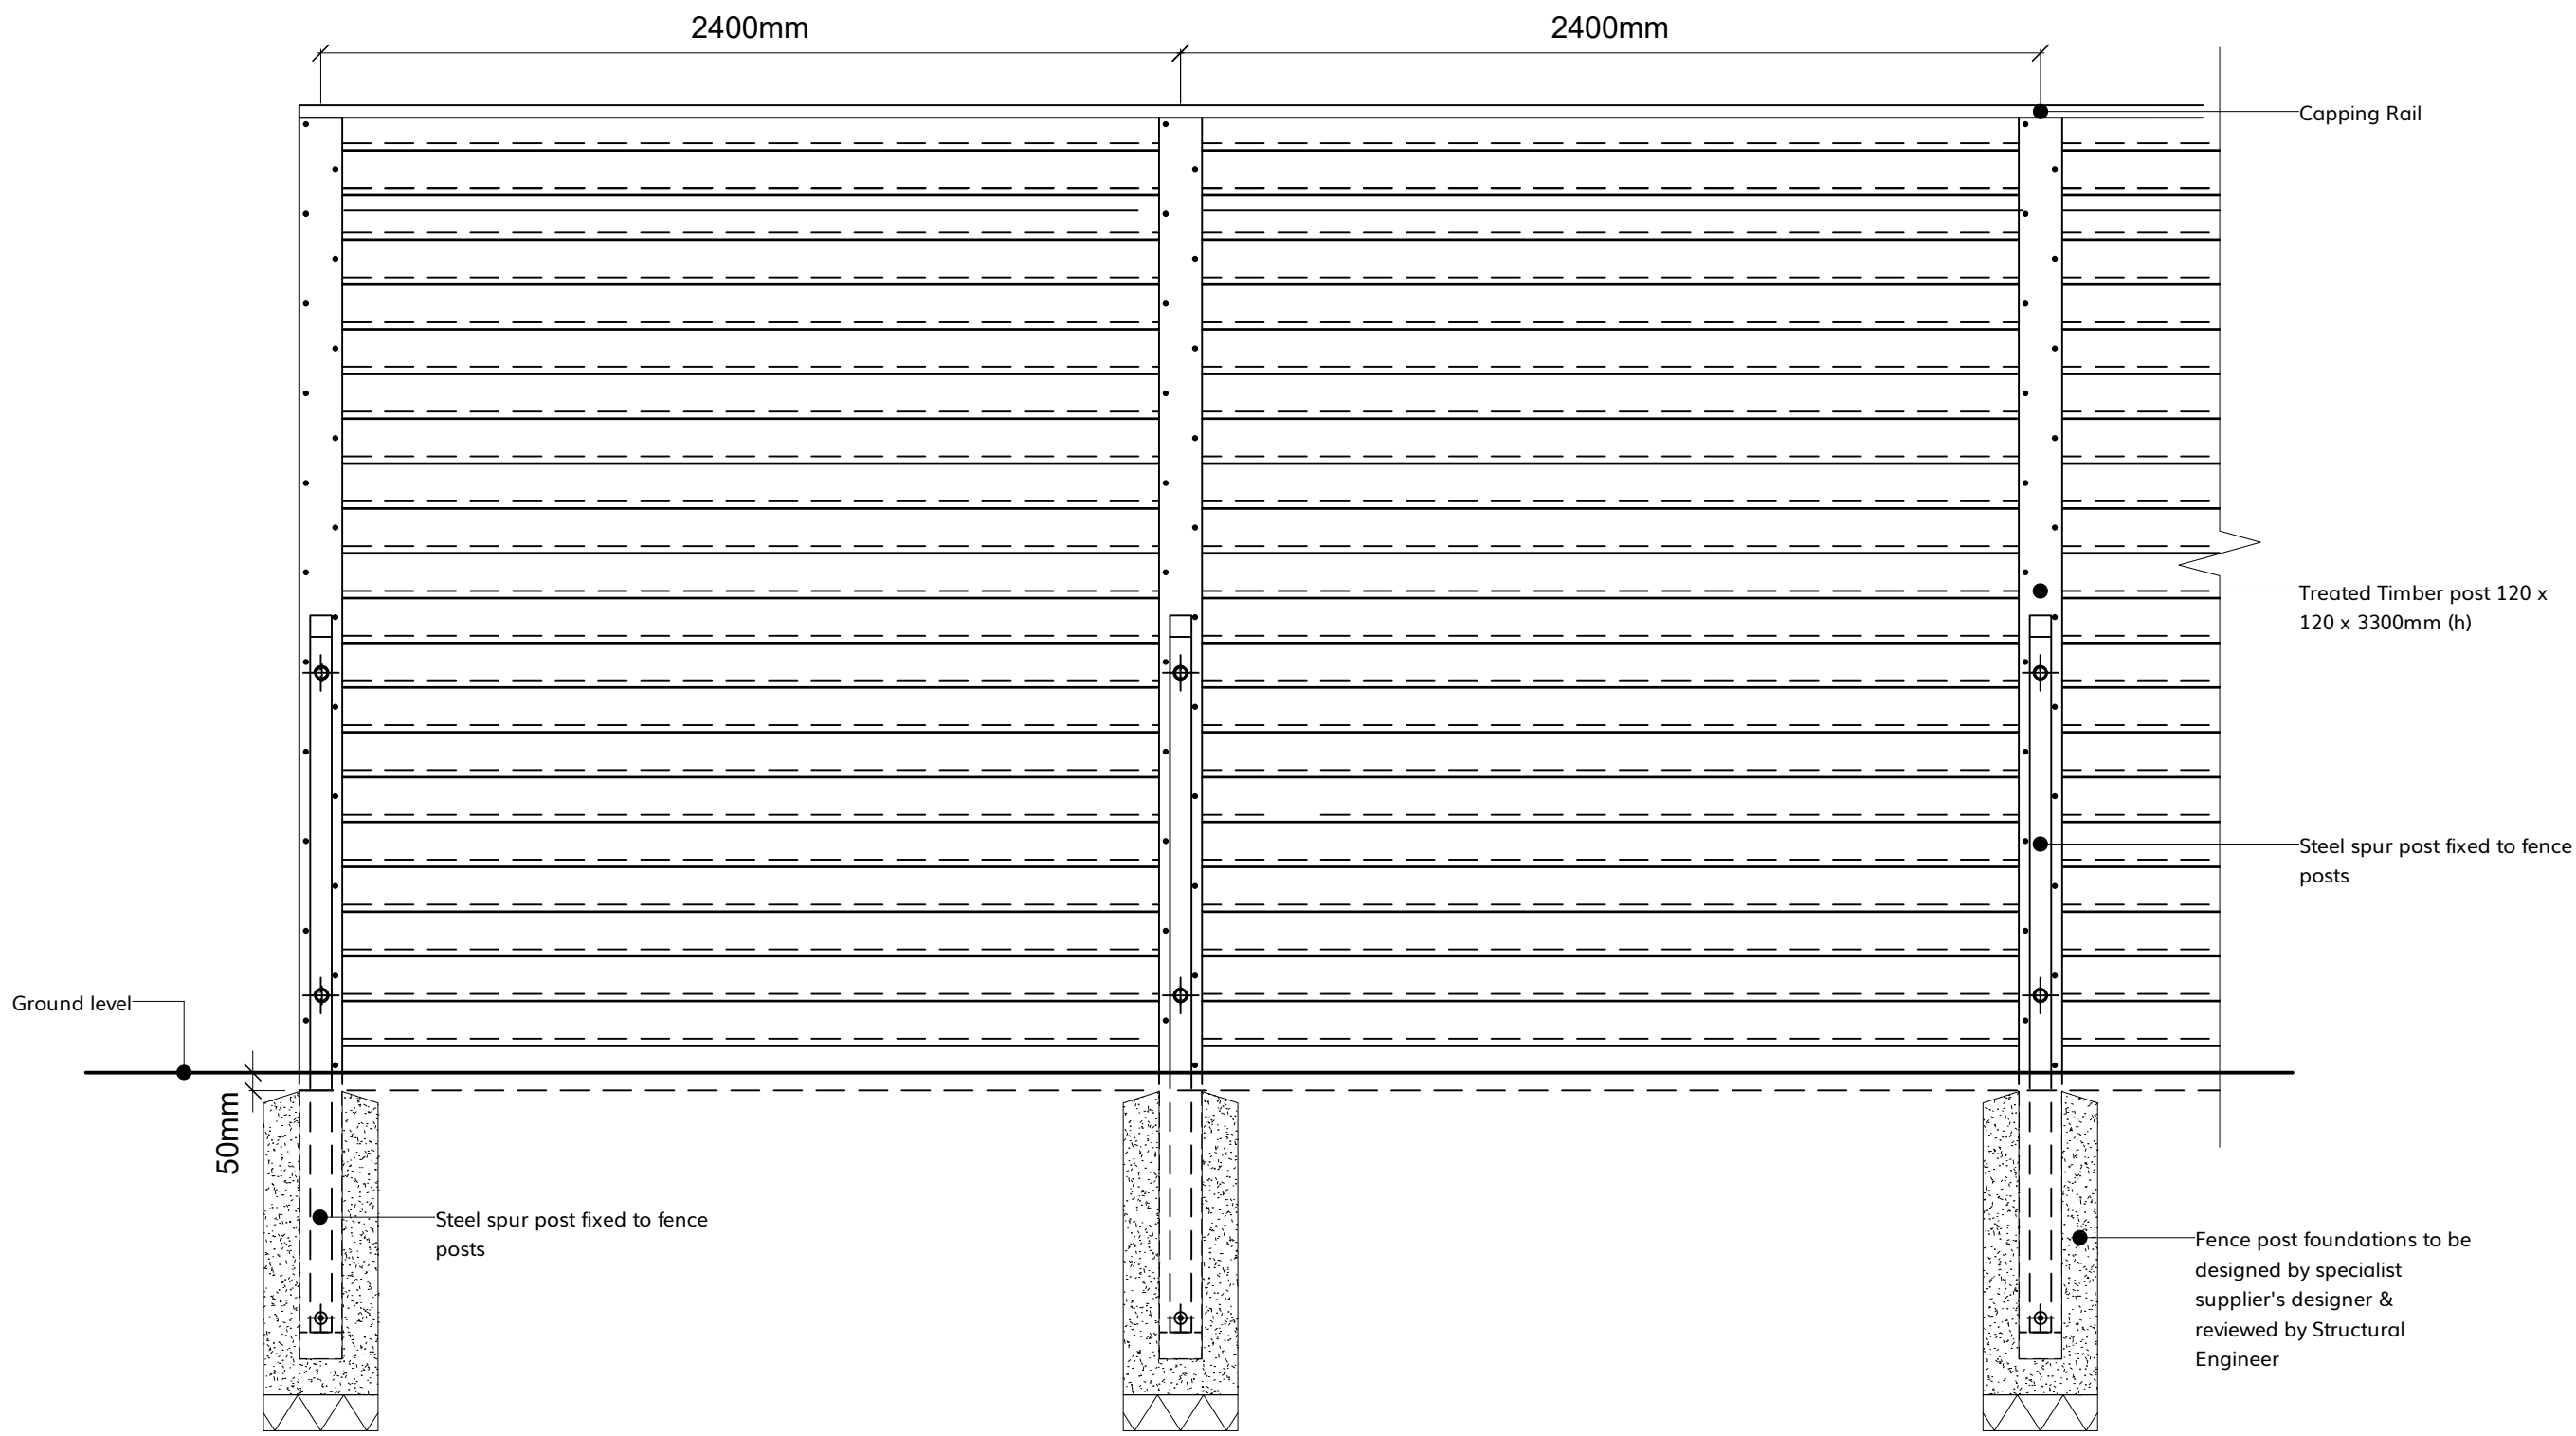


D02 3m Sports Welmesh Fencing and 2.7m High Acoustic Fencing - Section
2529 Scale: 1:20

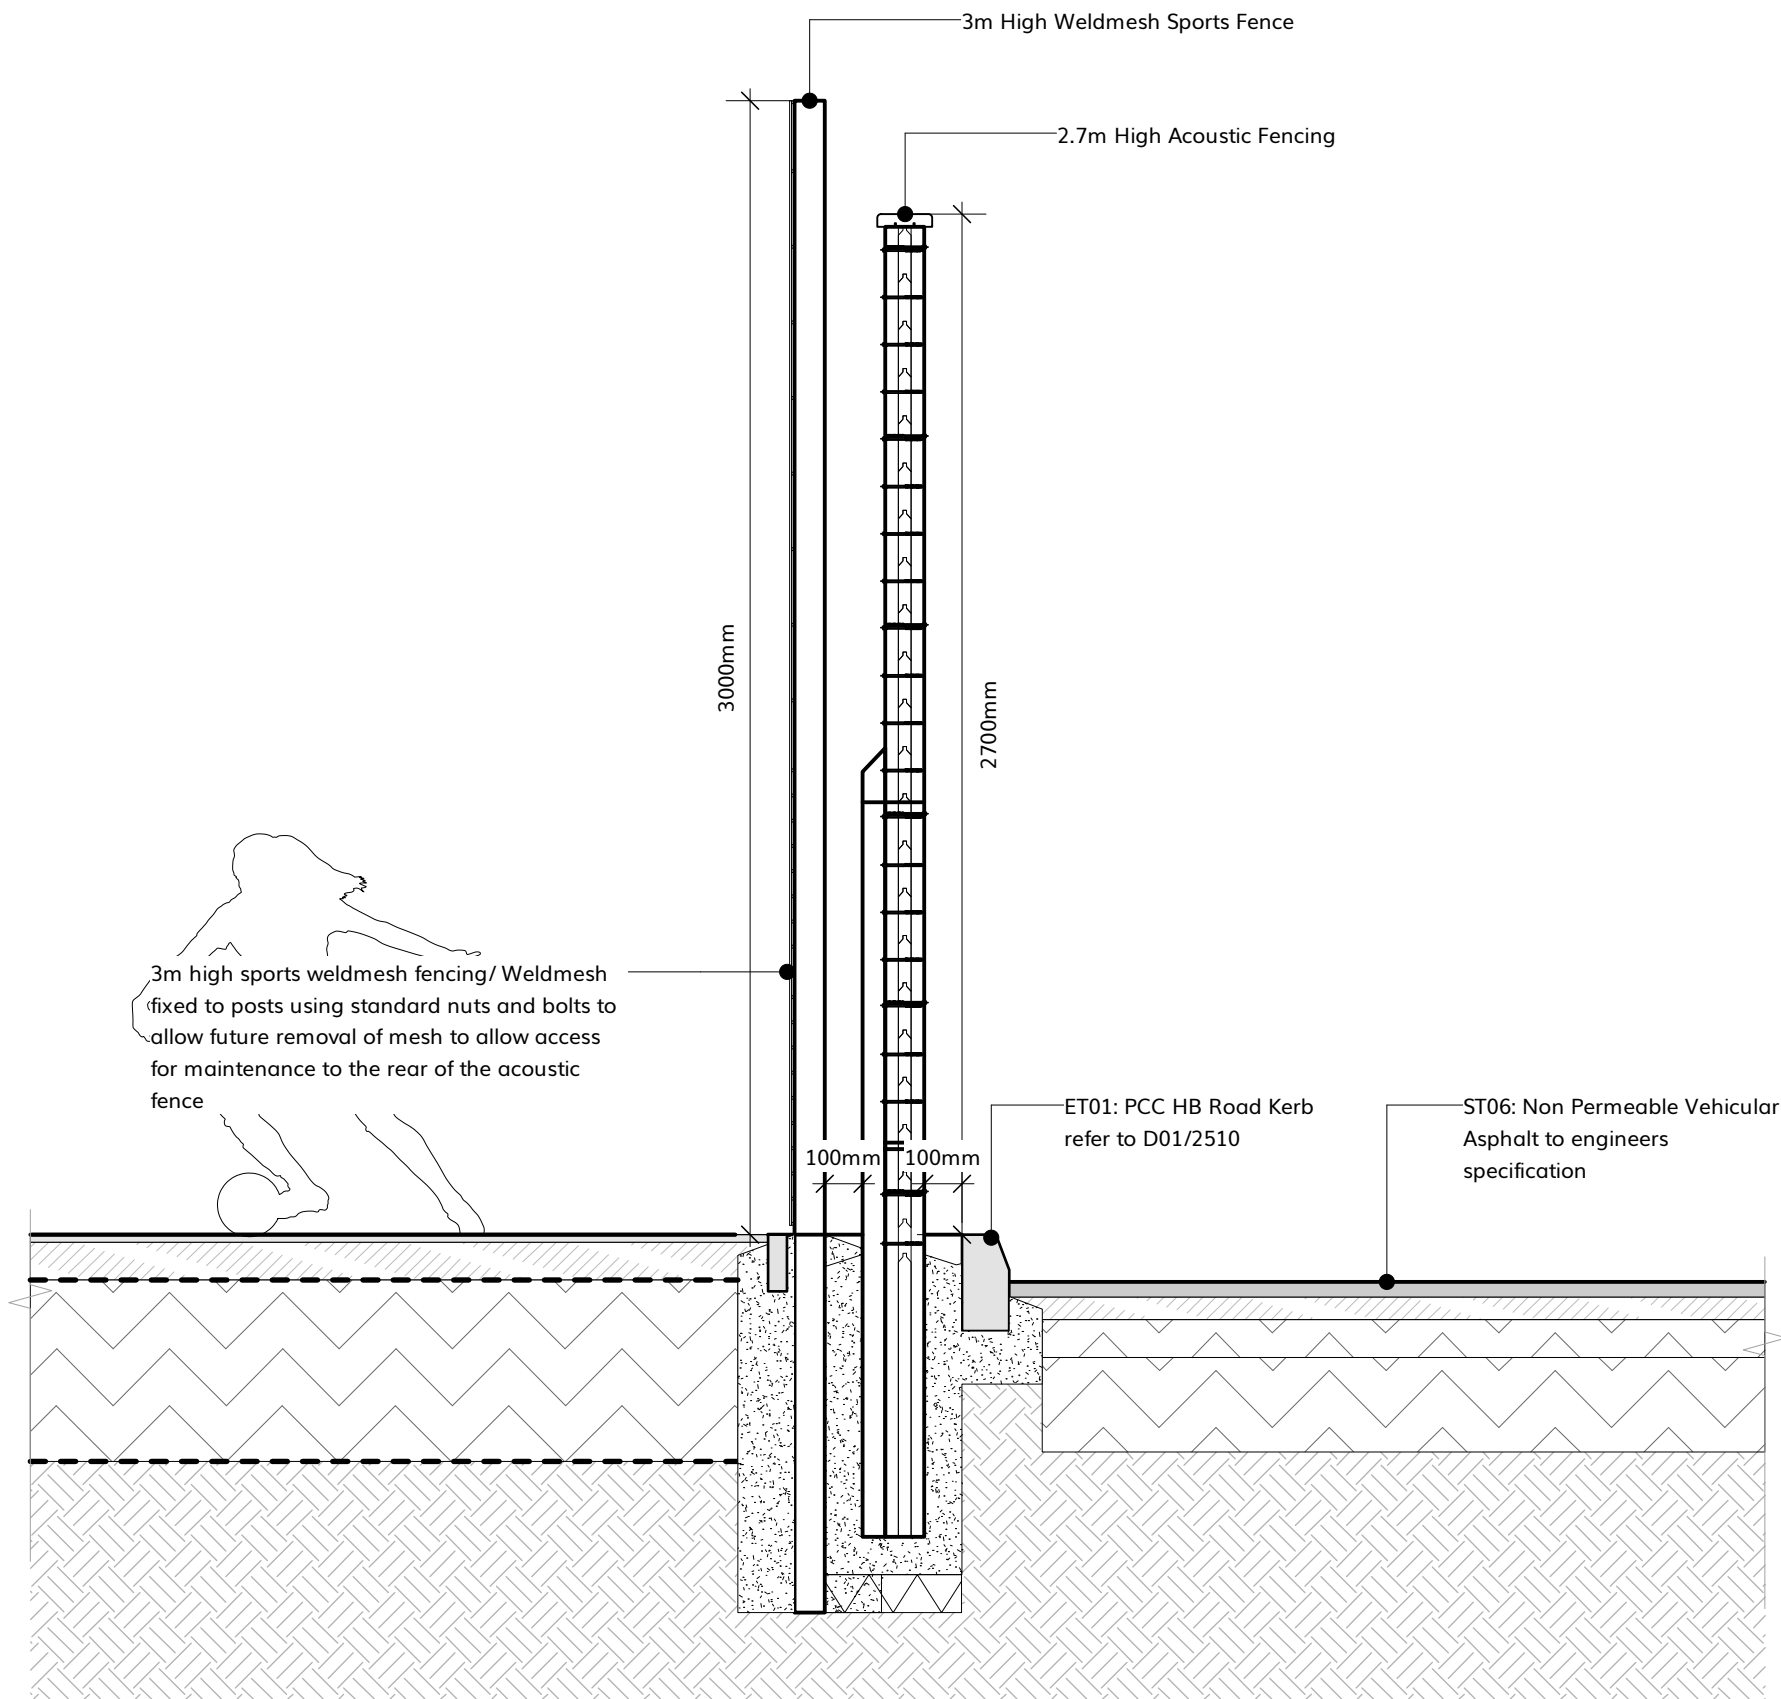


WIP
16/06/2026

D03 3m Sports Welmesh Fencing and 2.7m High Acoustic Fencing - Elevation
2529 Scale: 1:20

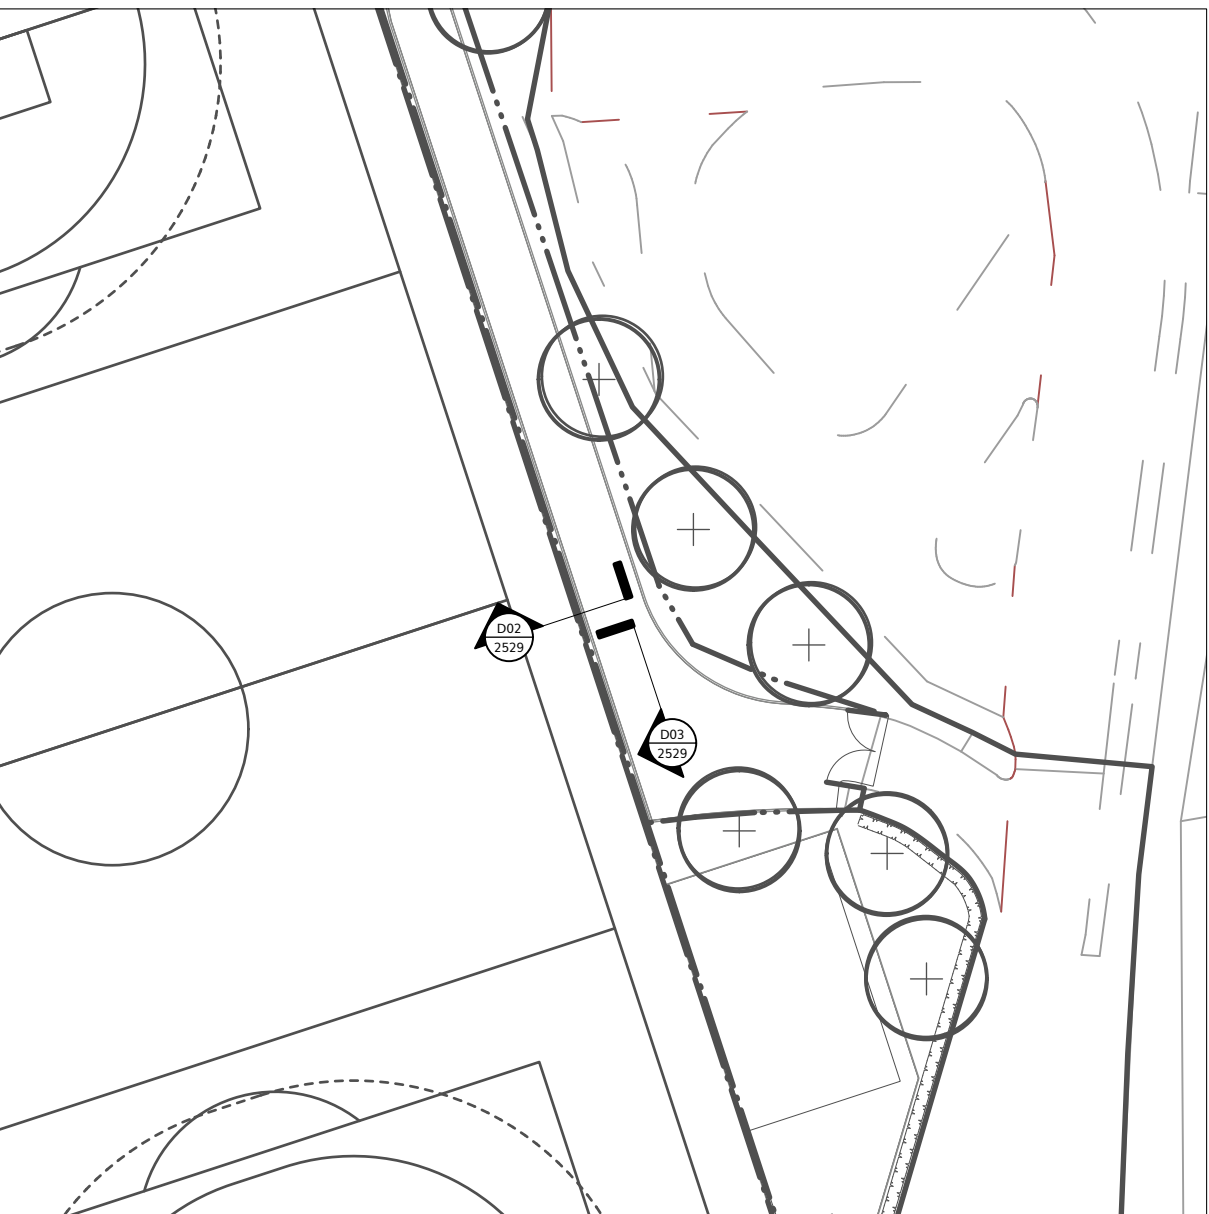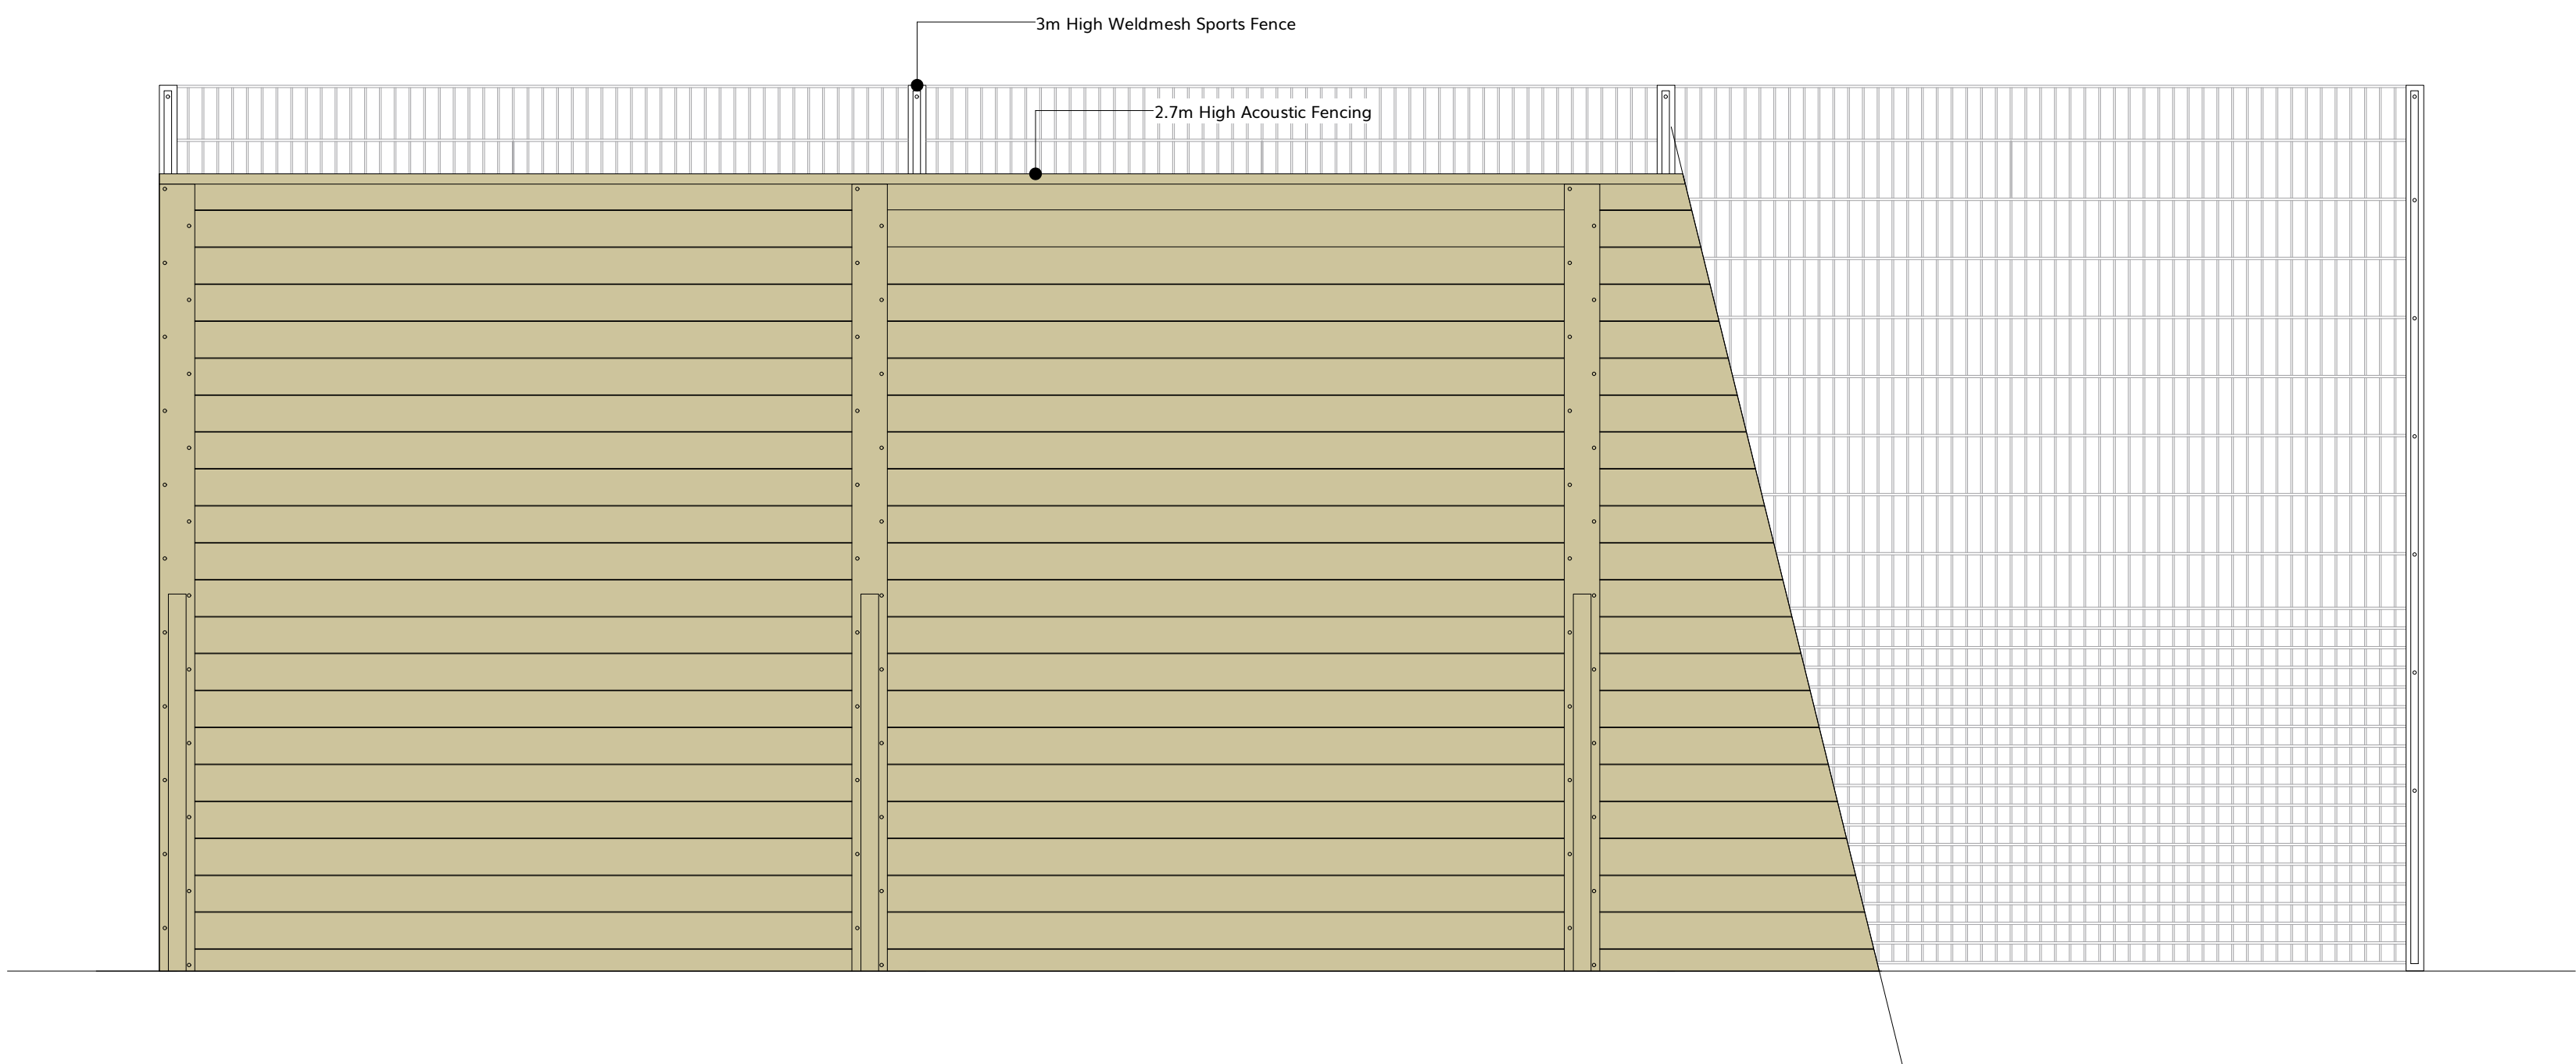

Key Plan, 1:500

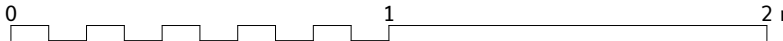Rev	Status	Appr	Date	Revision Notes
Note: All Dimensions must be checked on site and not scaled from this drawing. All cross references are to the latest revision of the relevant drawing or specification being referenced				
© Copyright				
				tel: 01376 573050 web: wwa.co.uk
Scale/North Point				
				
Client				
DFE				
Contractor				
BAM Construction Ltd				
Job Title				
Steining Grammar School				
Drawing Title				
Landscape Details - Fences and Gates 3				
Status/Suitability				
S3				
Purpose of Issue				
STAGE 4A				
Scale			Drawing size	
1:20 @A1			ISO A1	
Drawn	HC	Checked	AH	Date
				21/04/2026
Drg				Rev
SRP1121-WWA-00-EX-D-L-2529				P01