



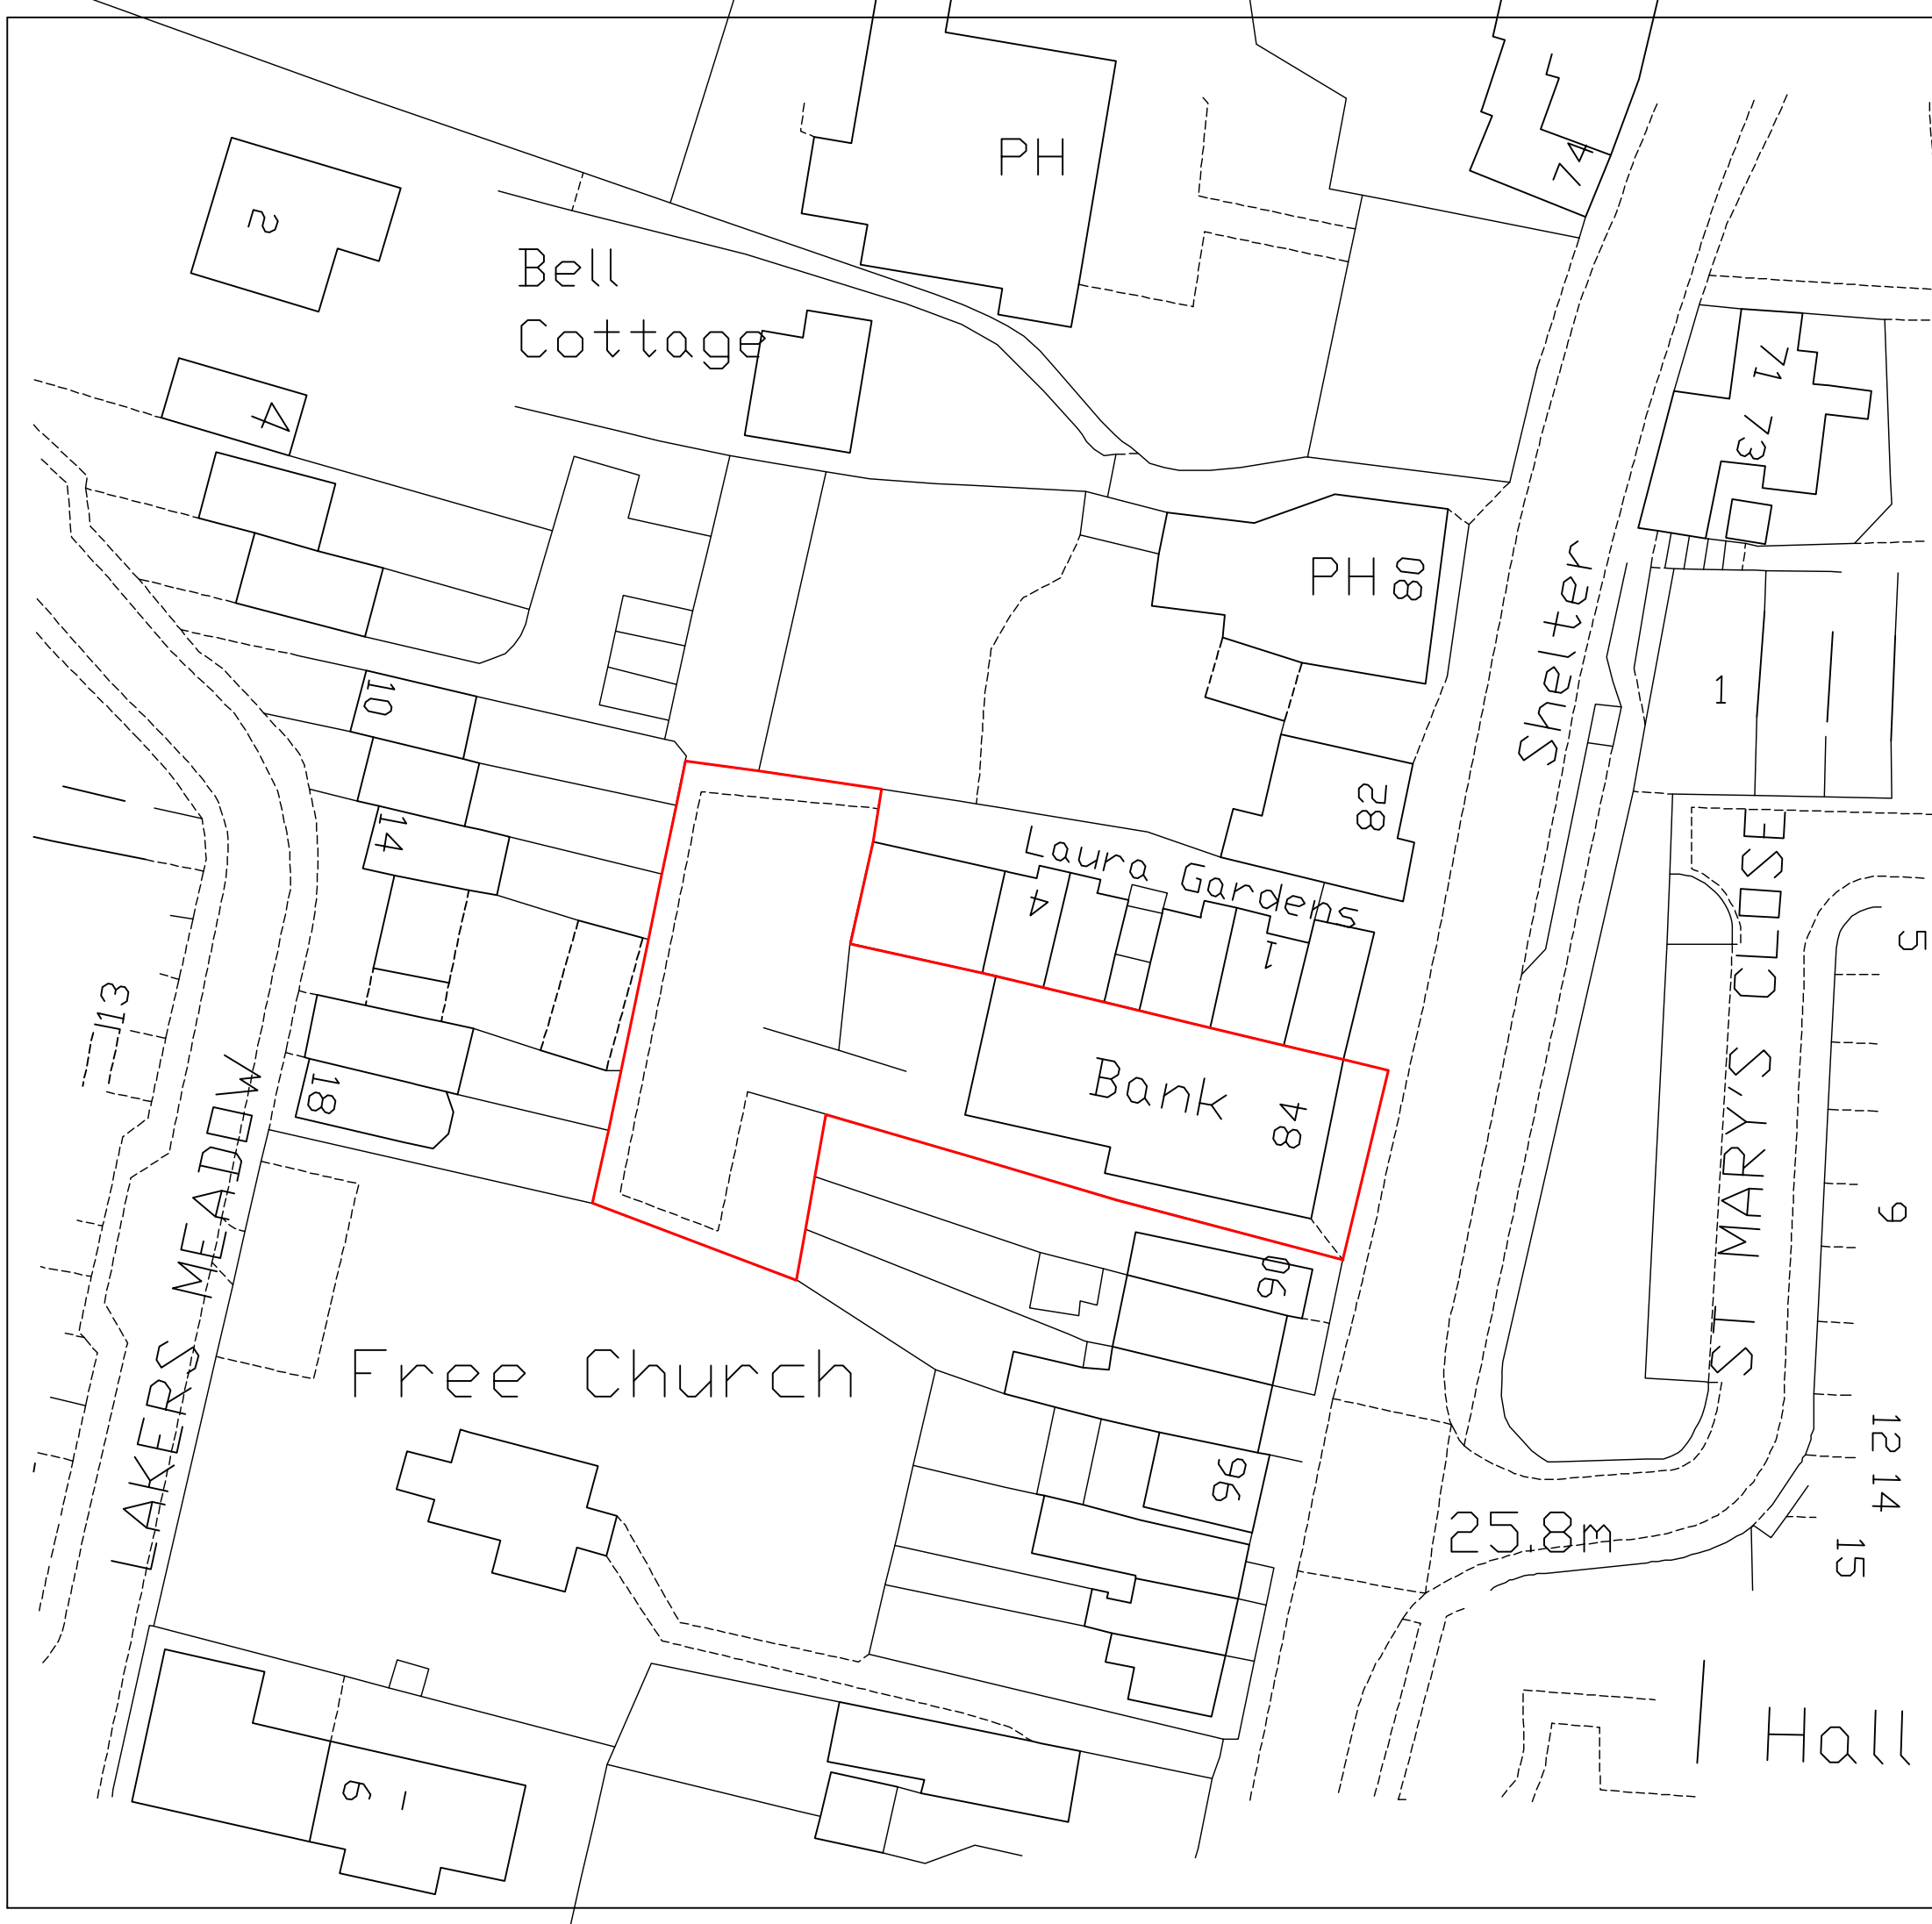

Project: 84 High Street Billingshurst RH14 9QS		
Drawing type: BLOCK PLAN		
Date: Jan'26	Scale: 1;500 @ A3	Rev.
Dwg. No. HSB.84.BP		Drawn by. B.W

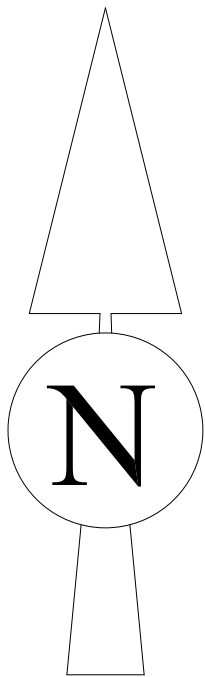

OCC Building A
105 Eade Road
London
N4 1TJ
Tel: (020) 8150 1820
info@ajplans.co.uk



 SITE

