This document has been prepared in accordance with the scope of Robin Parr's appointment with its client and is subject to the terms of that appointment. Robin Parr accepts no liability for any use of this document otherthan by its client and only for the purposes for which it was prepared and provided. Only written dimensions shall be used.
© Robin Parr Architectural Technologist

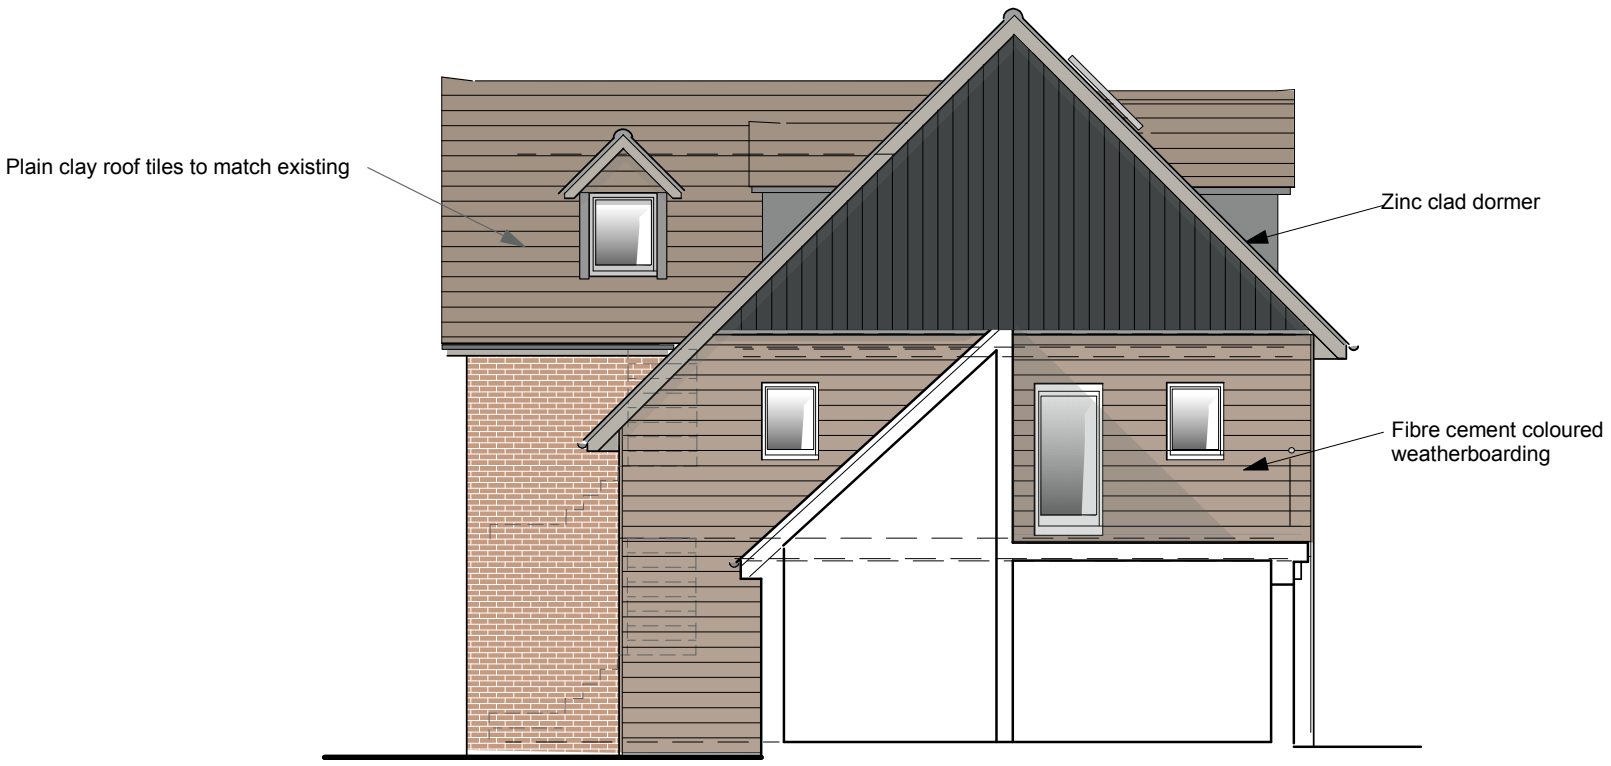

North Elevation



West Elevation

Revision Details	By	Date	Suffix
Brick slip changed to w/boarding	RJP	8.4.25	07
4 extra PV's added	RJP	2.11.23	06
Pitched roofs added to dormers	RJP	19.6.23	05
Half hips changed to gables and box dormer altered to small dormers	RJP	3.5.23	04

0 1 2 3 4 5m

Project Title
Proposed Extension & Re-building
Fordyce
Nightingale Lane
Storrington

Client
Mr & Mrs P. Knell

Drawing Status
PLANNING

Drawn
RJP

Date
August 2022

Scale @ A3
1:100

Drawing Title
PROPOSED
NORTH & WEST
ELEVATIONS

Drawing Number
2001 - 29

Rev
07

ROBIN PARR
ARCHITECTURAL TECHNOLOGIST
The Coach House
Broomhall
Warnham
West Sussex RH12 3PA
MCIAT Chartered Member
T : 07717 634577
01403 253168
E : robinjparr@btinternet.com