




Proposed Shop Front Elevation
1:50 @ A1

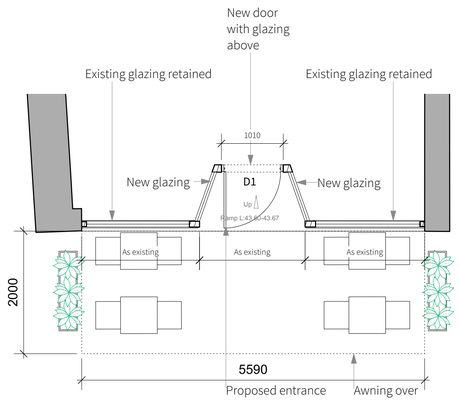

Proposed Shop Front Plan
1:50 @ A1

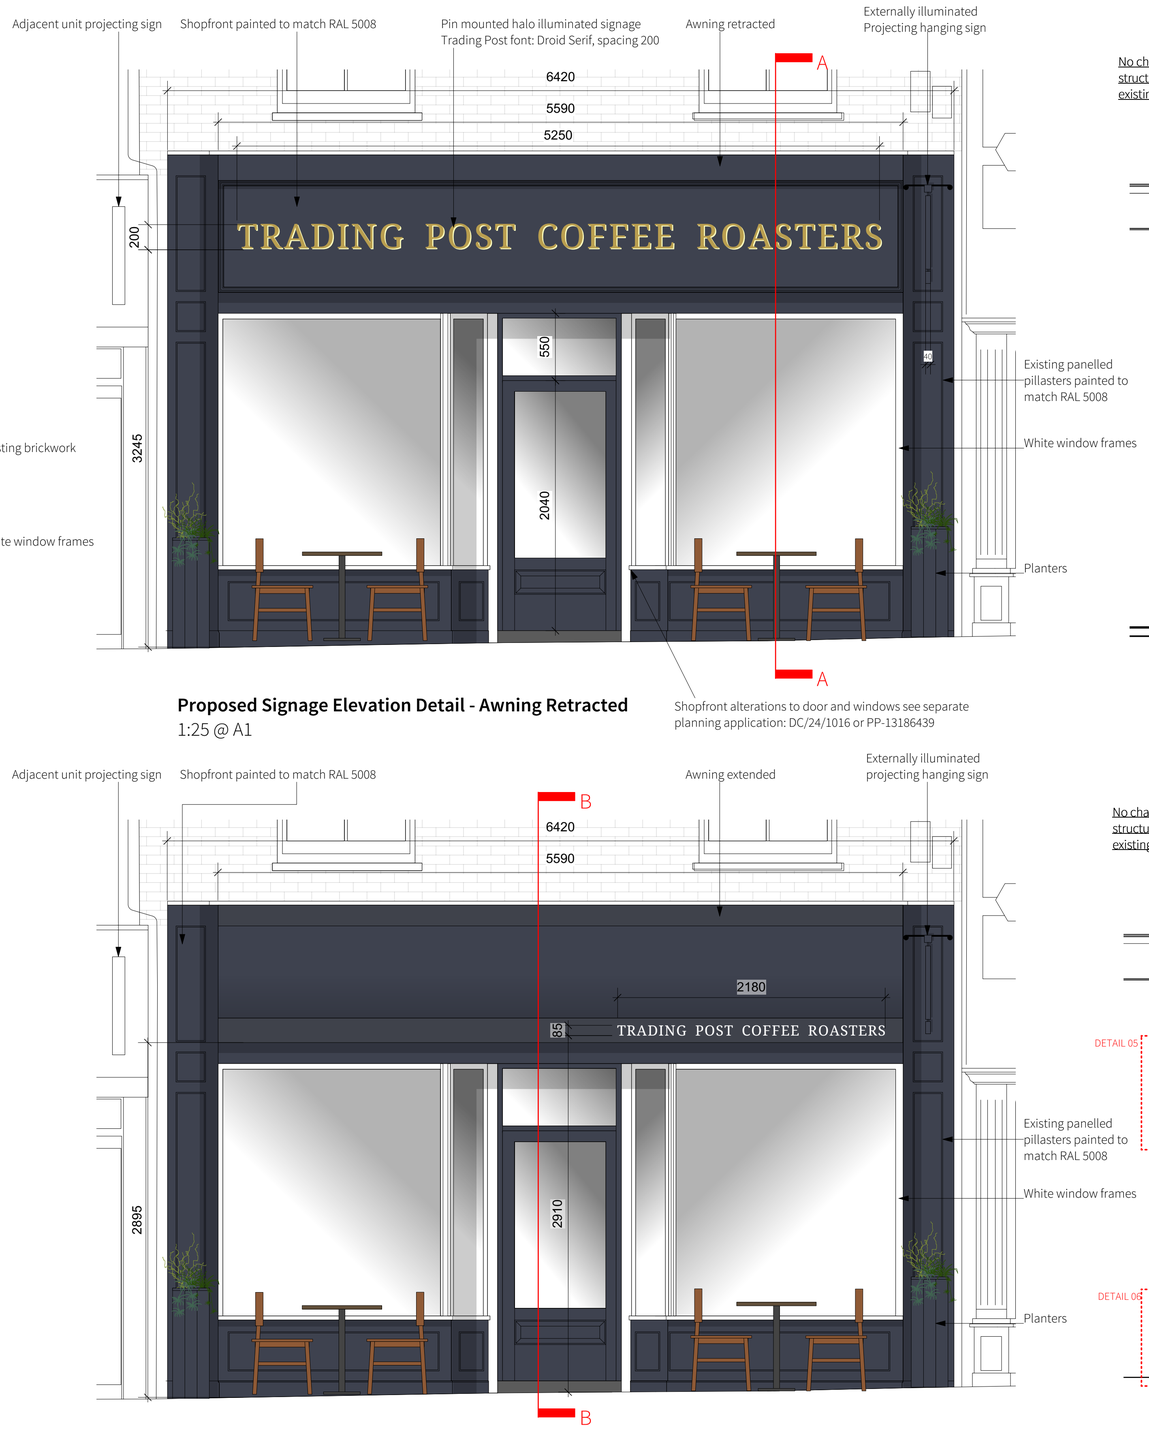


Proposed Signage Elevation Detail - Awning Retracted
1:25 @ A1

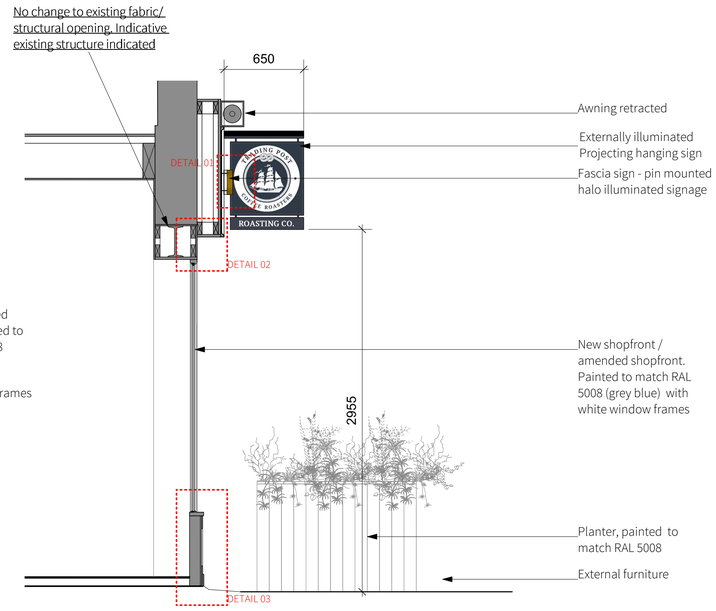


Proposed Section AA - Awning retracted
1:25 @ A1


Proposed Signage Elevation Detail - Awning Extended
1:25 @ A1

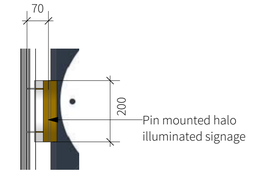

Detail 01
1:10 @A1

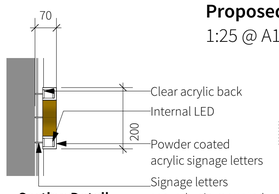

Section Detail
1:10 @A1

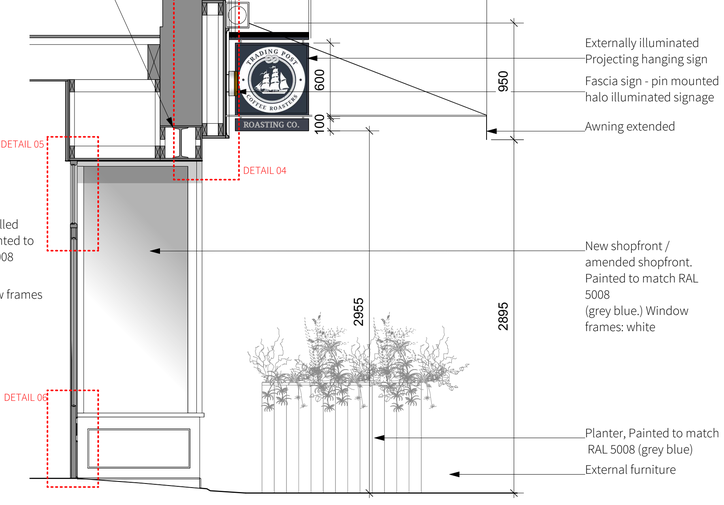


Proposed Section BB - Awning extended
1:25 @ A1

23 Vine Street, Brighton BN1 4AG
e: studio@sticklandwright.co.uk
t: 01273 964051
Company registered in England No. 11222477

Disclaimer:
This drawing is the copyright of Stickland Wright Ltd. and may not be reproduced or used except by written permission. Figured dimensions to have precedence over scaling. Check all site dimensions prior to fabrication. Refer any discrepancies found to Stickland Wright.

Revisions:

			Checked
A	08/06/2024	Issued to planning	
B	18/09/2024	Issued In line with request for more information	

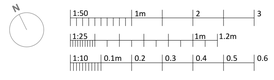

Dwg No.	**24017-P-130 B**
Drawing Title	Proposed Shop Front
Address	West Street Horsham
Client	Trading Post Coffee Roasters
Scale	1:50/ 1:25/ 1:10 @A1
Stage	P
Drawn by	NC
Checked by	CW

STICKLAND WRIGHT
architecture + interiors
www.sticklandwright.co.uk