



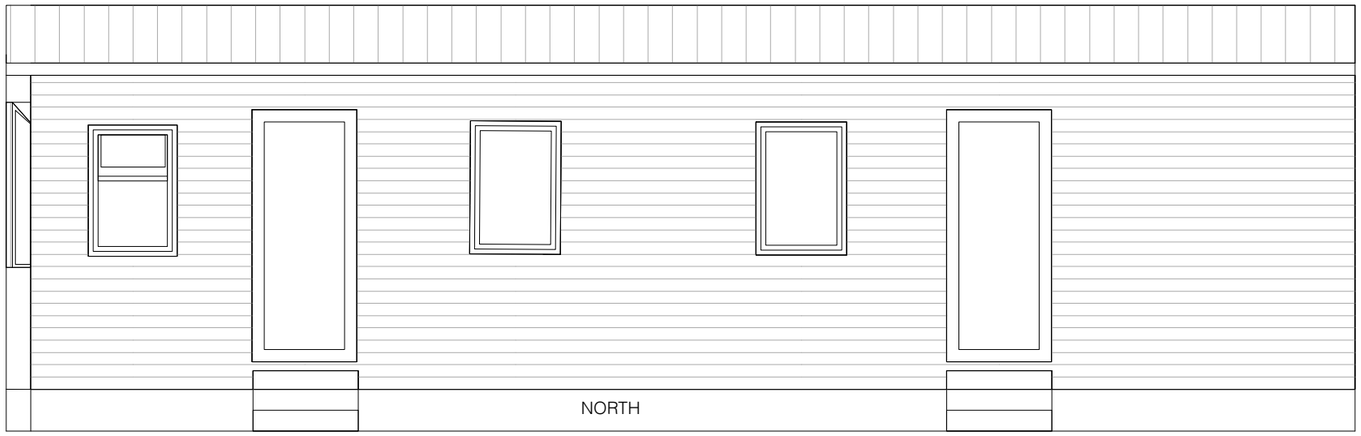


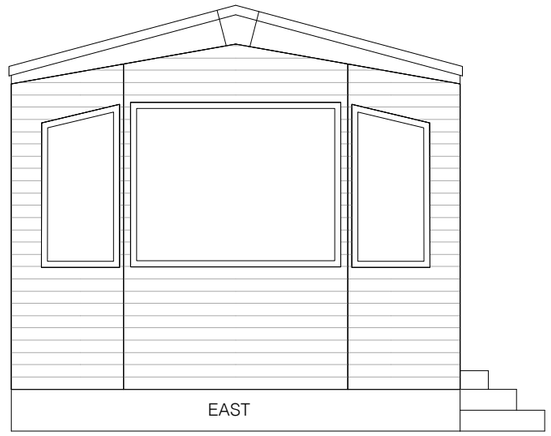

ELEVATIONS

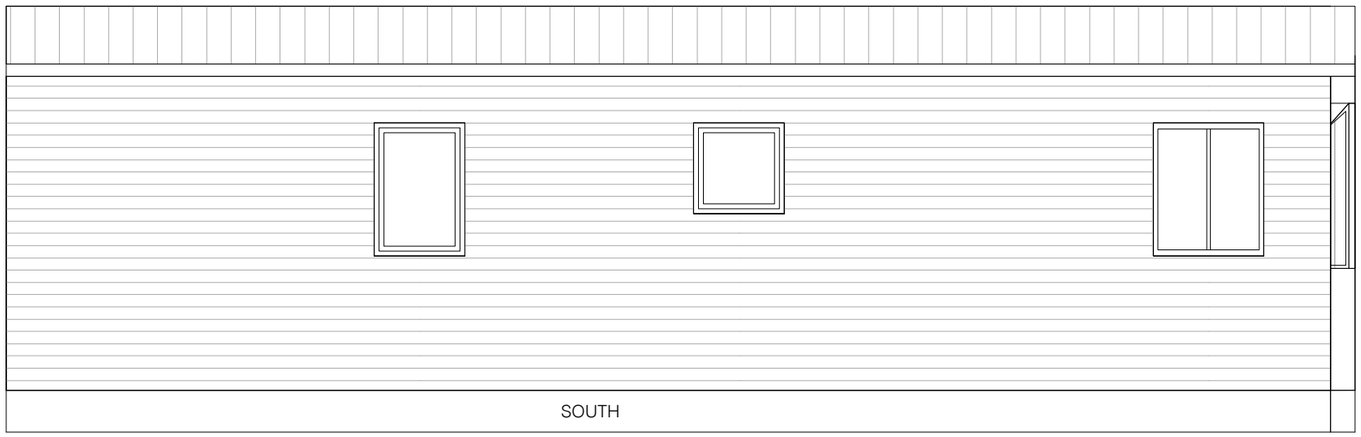

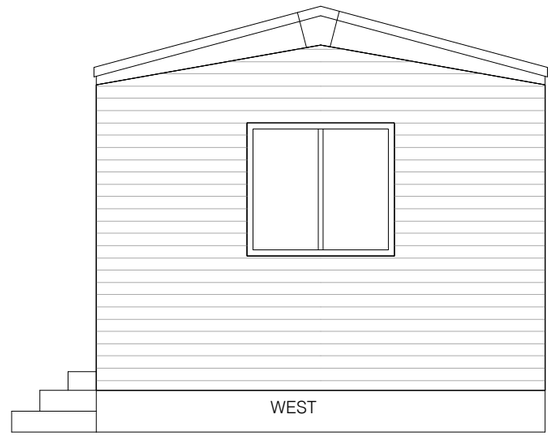

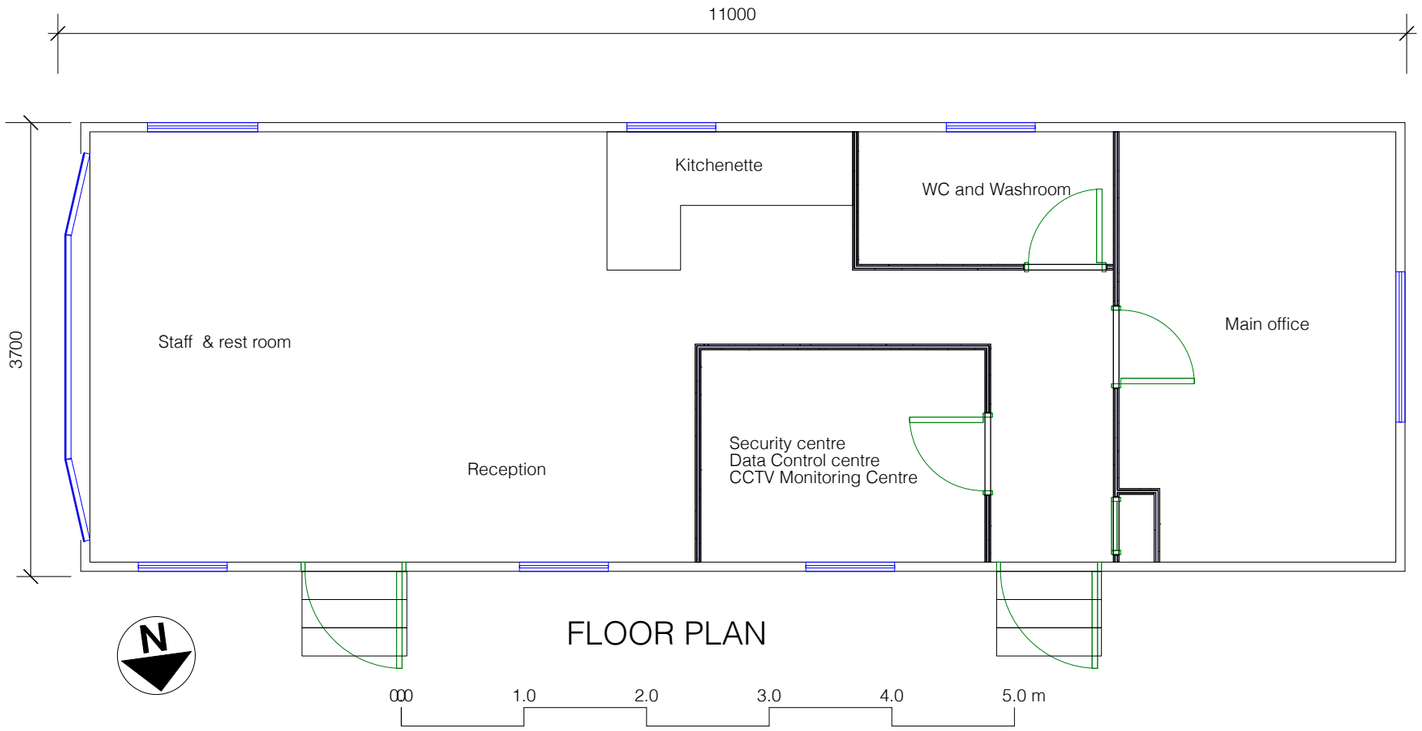

FLOOR PLAN

Sheet No. PN 0926/820/02

Scales Page Size A3:
1:50

Notes:

Project Name:
Farm & Forestry Office
& Security Centre

Date: 19/10/2026

Client:
Mr P a'Barrow

Site Address:
New Barn Nursery
Broadford Bridge Road
West Chiltington
RH20 2LF

PB PROPERTIES
the design to build on

Paul Maggs MCIAT

Hazelwood, Harbolets Road,
West Chltington RH20 2LG

Tel: 01798 813298

paul@pbproperties.co.uk
www.pbproperties.co.uk

Drawings produced using Vectorworks CAD. Only written dimensions to be respected. Copyright protected to PB Properties

CIAT
CHARTERED PRACTICE