Gatewick

Supplied by: www.ukmapcentre.com
Serial No: 278934
Centre Coordinates: 517921,111536
Production Date: 26/01/2024 11:56:38

Application Map GATEWICK HOUSE
Trees without TPO; Removal and replacement.

North

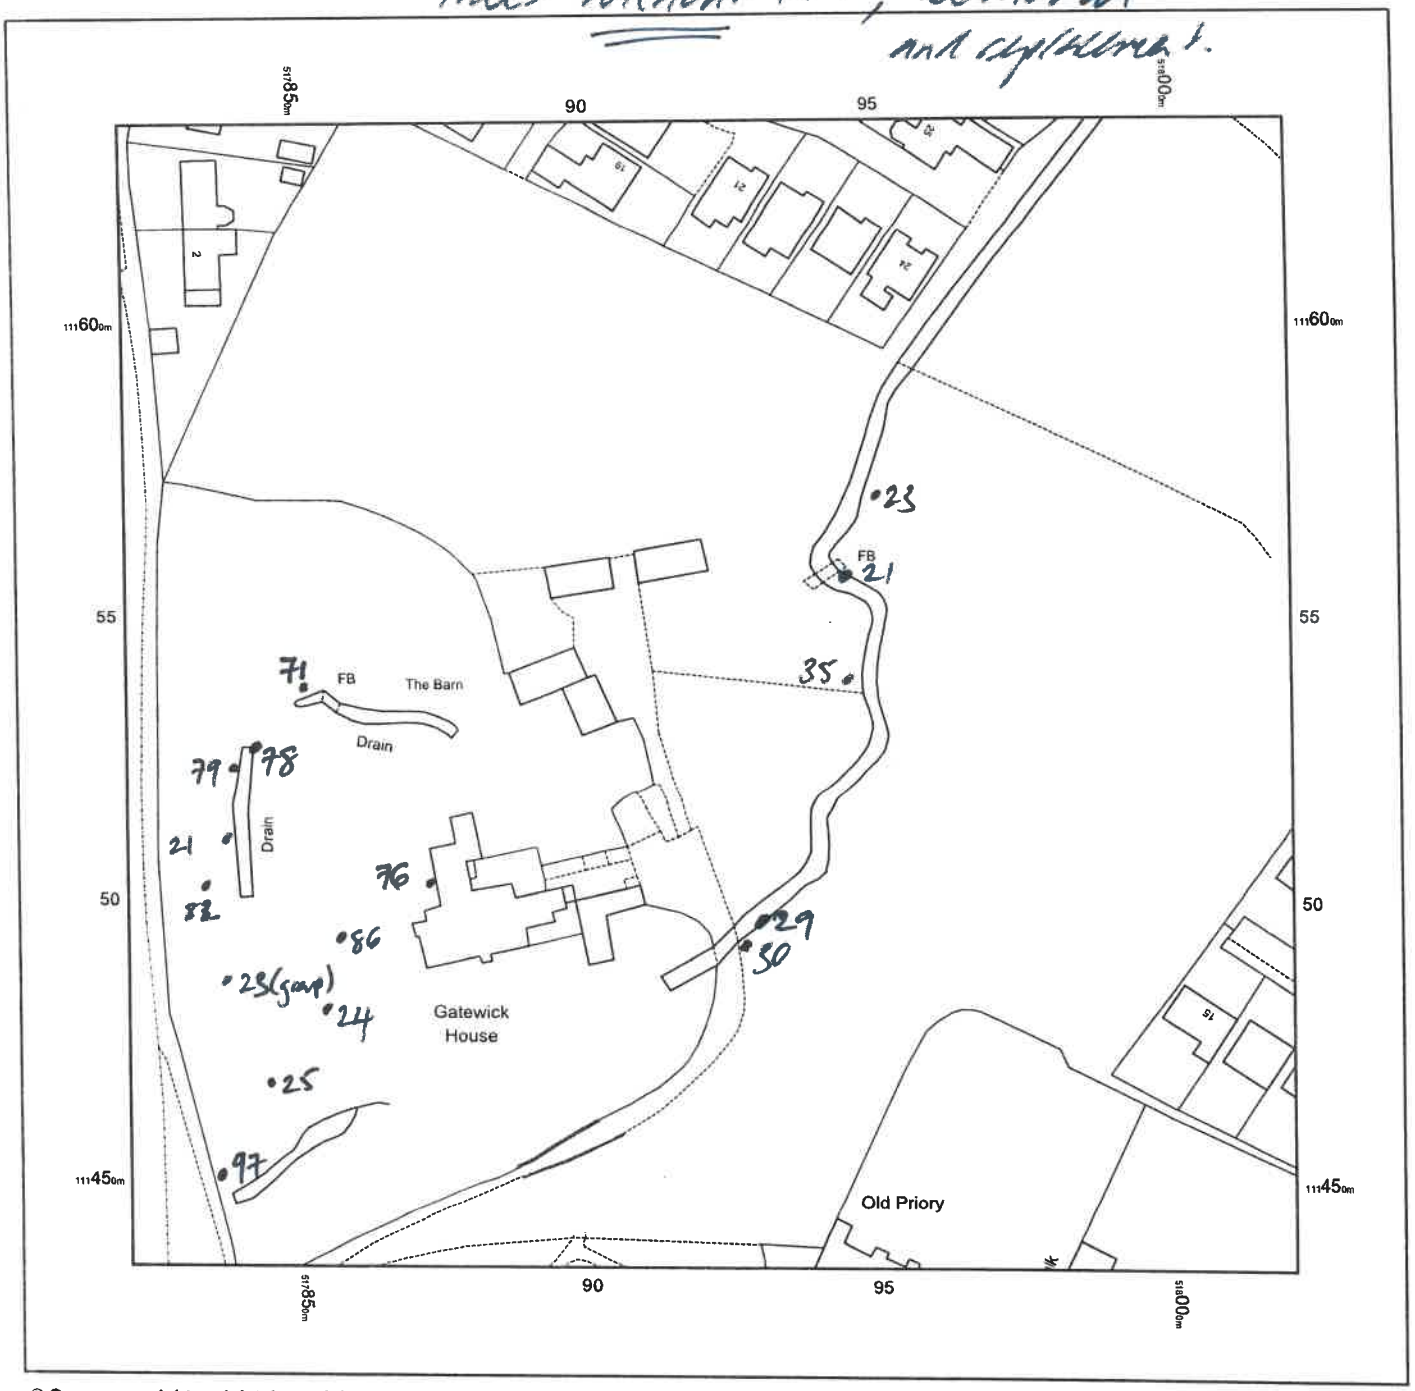

© Crown copyright and database rights 2024 Ordnance Survey 100048957. The representation of road, track or path is no evidence of a boundary or right of way. The representation of features as lines is no evidence of a property boundary.

0m 1cm = 12.5m 62.5m

Scale 1:1250

UK MAP CENTRE .com

Ordnance Survey Licensed Data