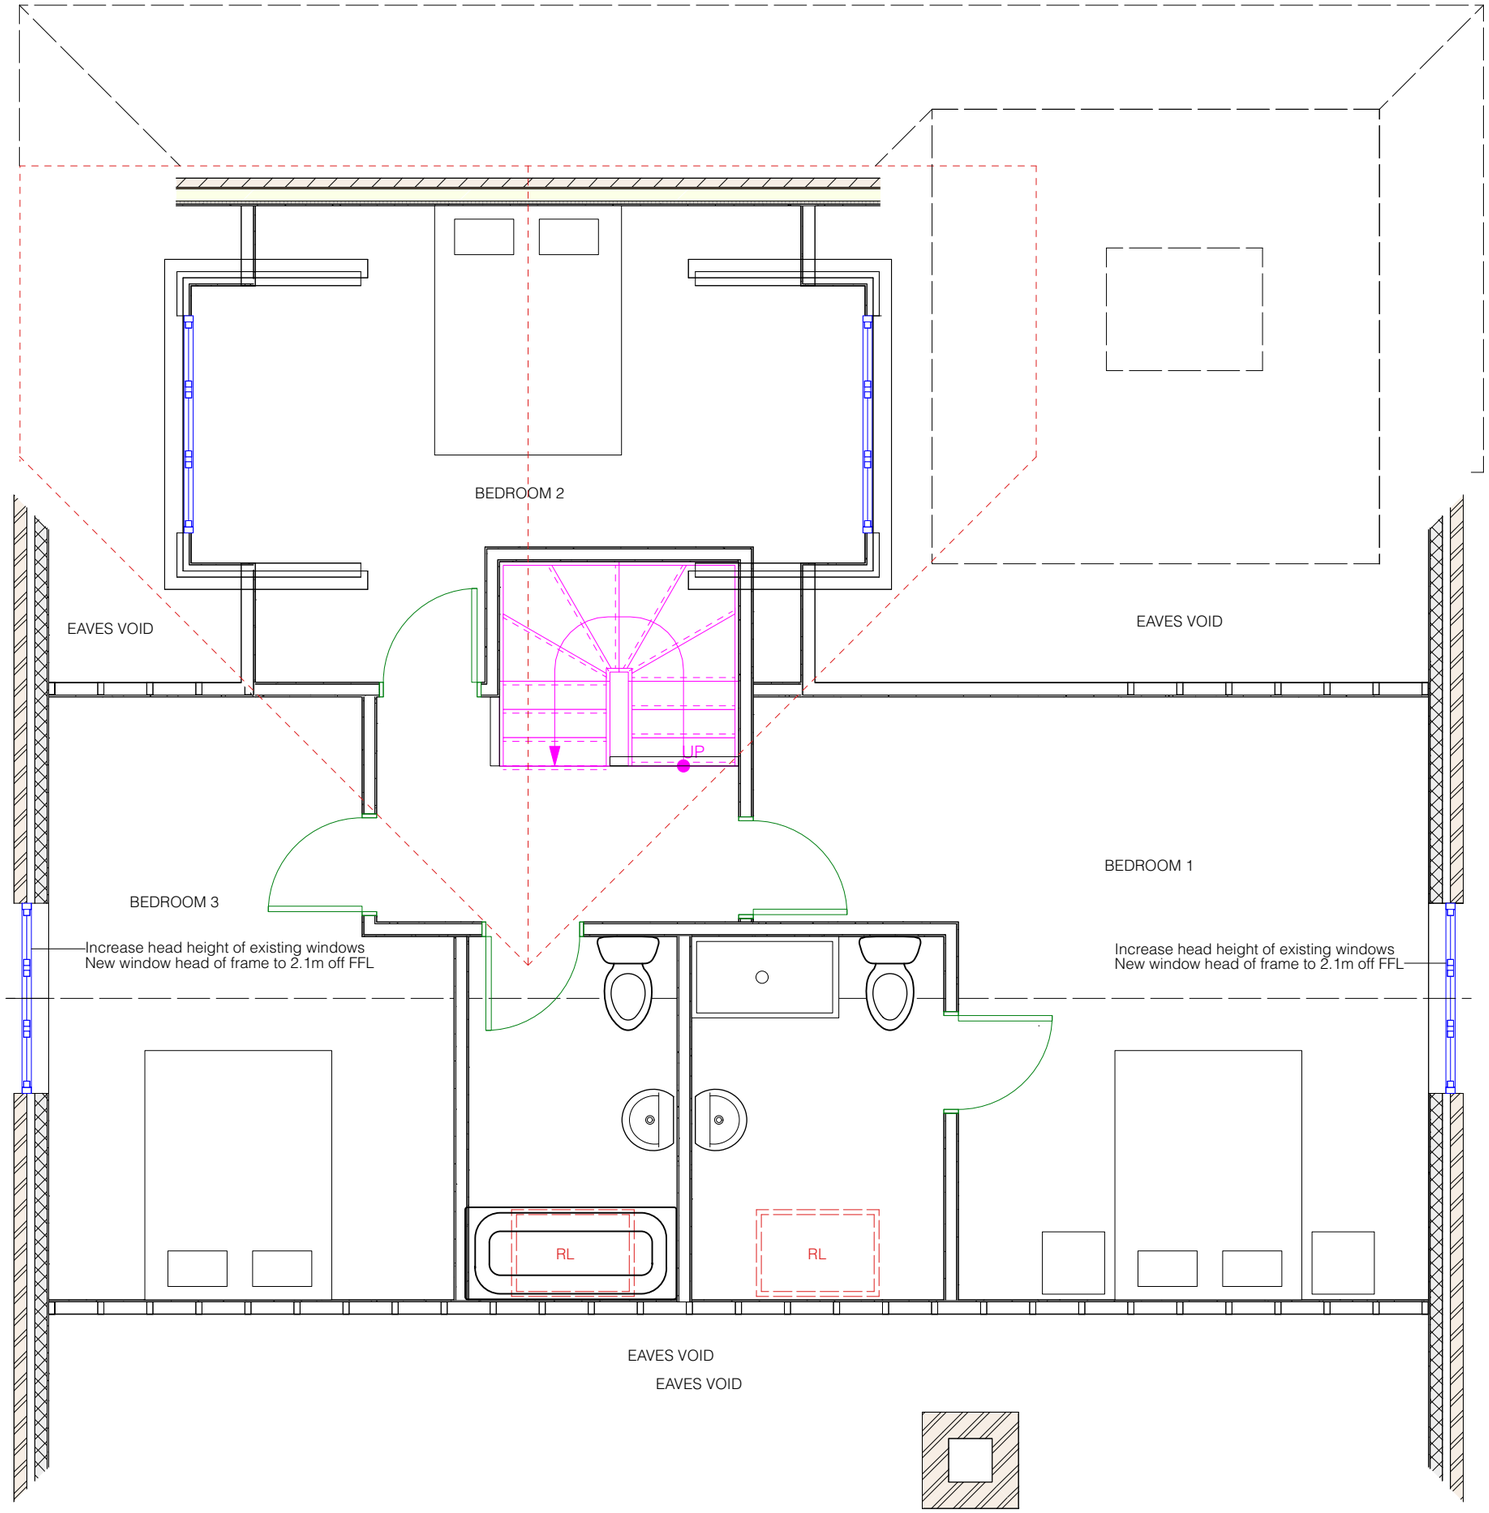


PROPOSED FIRST FLOOR STOREY HEIGHT 2701

0 0 0 1.0 2.0 3.0 4.0 5.0 M

PLANNING DETAIL ONLY, NOT FOR CONSTRUCTION

Sheet No. D 0425/745/05 A

Scales Page Size A3:
1:50

Notes:

Project Name:
1.5 Storey side extension and Porch addition
2 new roof dormers

Date: 01/04/2025

Client:
Joyce

Site Address:
113 Billingshurst Road
Broadbridge Heath
RH12 3LJ

PB PROPERTIES
the design to build on

Paul Maggs MCIAT

Hazelwood, Harbolets Road,
West Chltington RH20 2LG

Tel: 01798 813298

paul@pbproperties.co.uk
www.pbproperties.co.uk

Drawings produced using Vectorworks CAD. Only written dimensions to be respected. Copyright protected to PB Properties

CIAT
CHARTERED PRACTICE