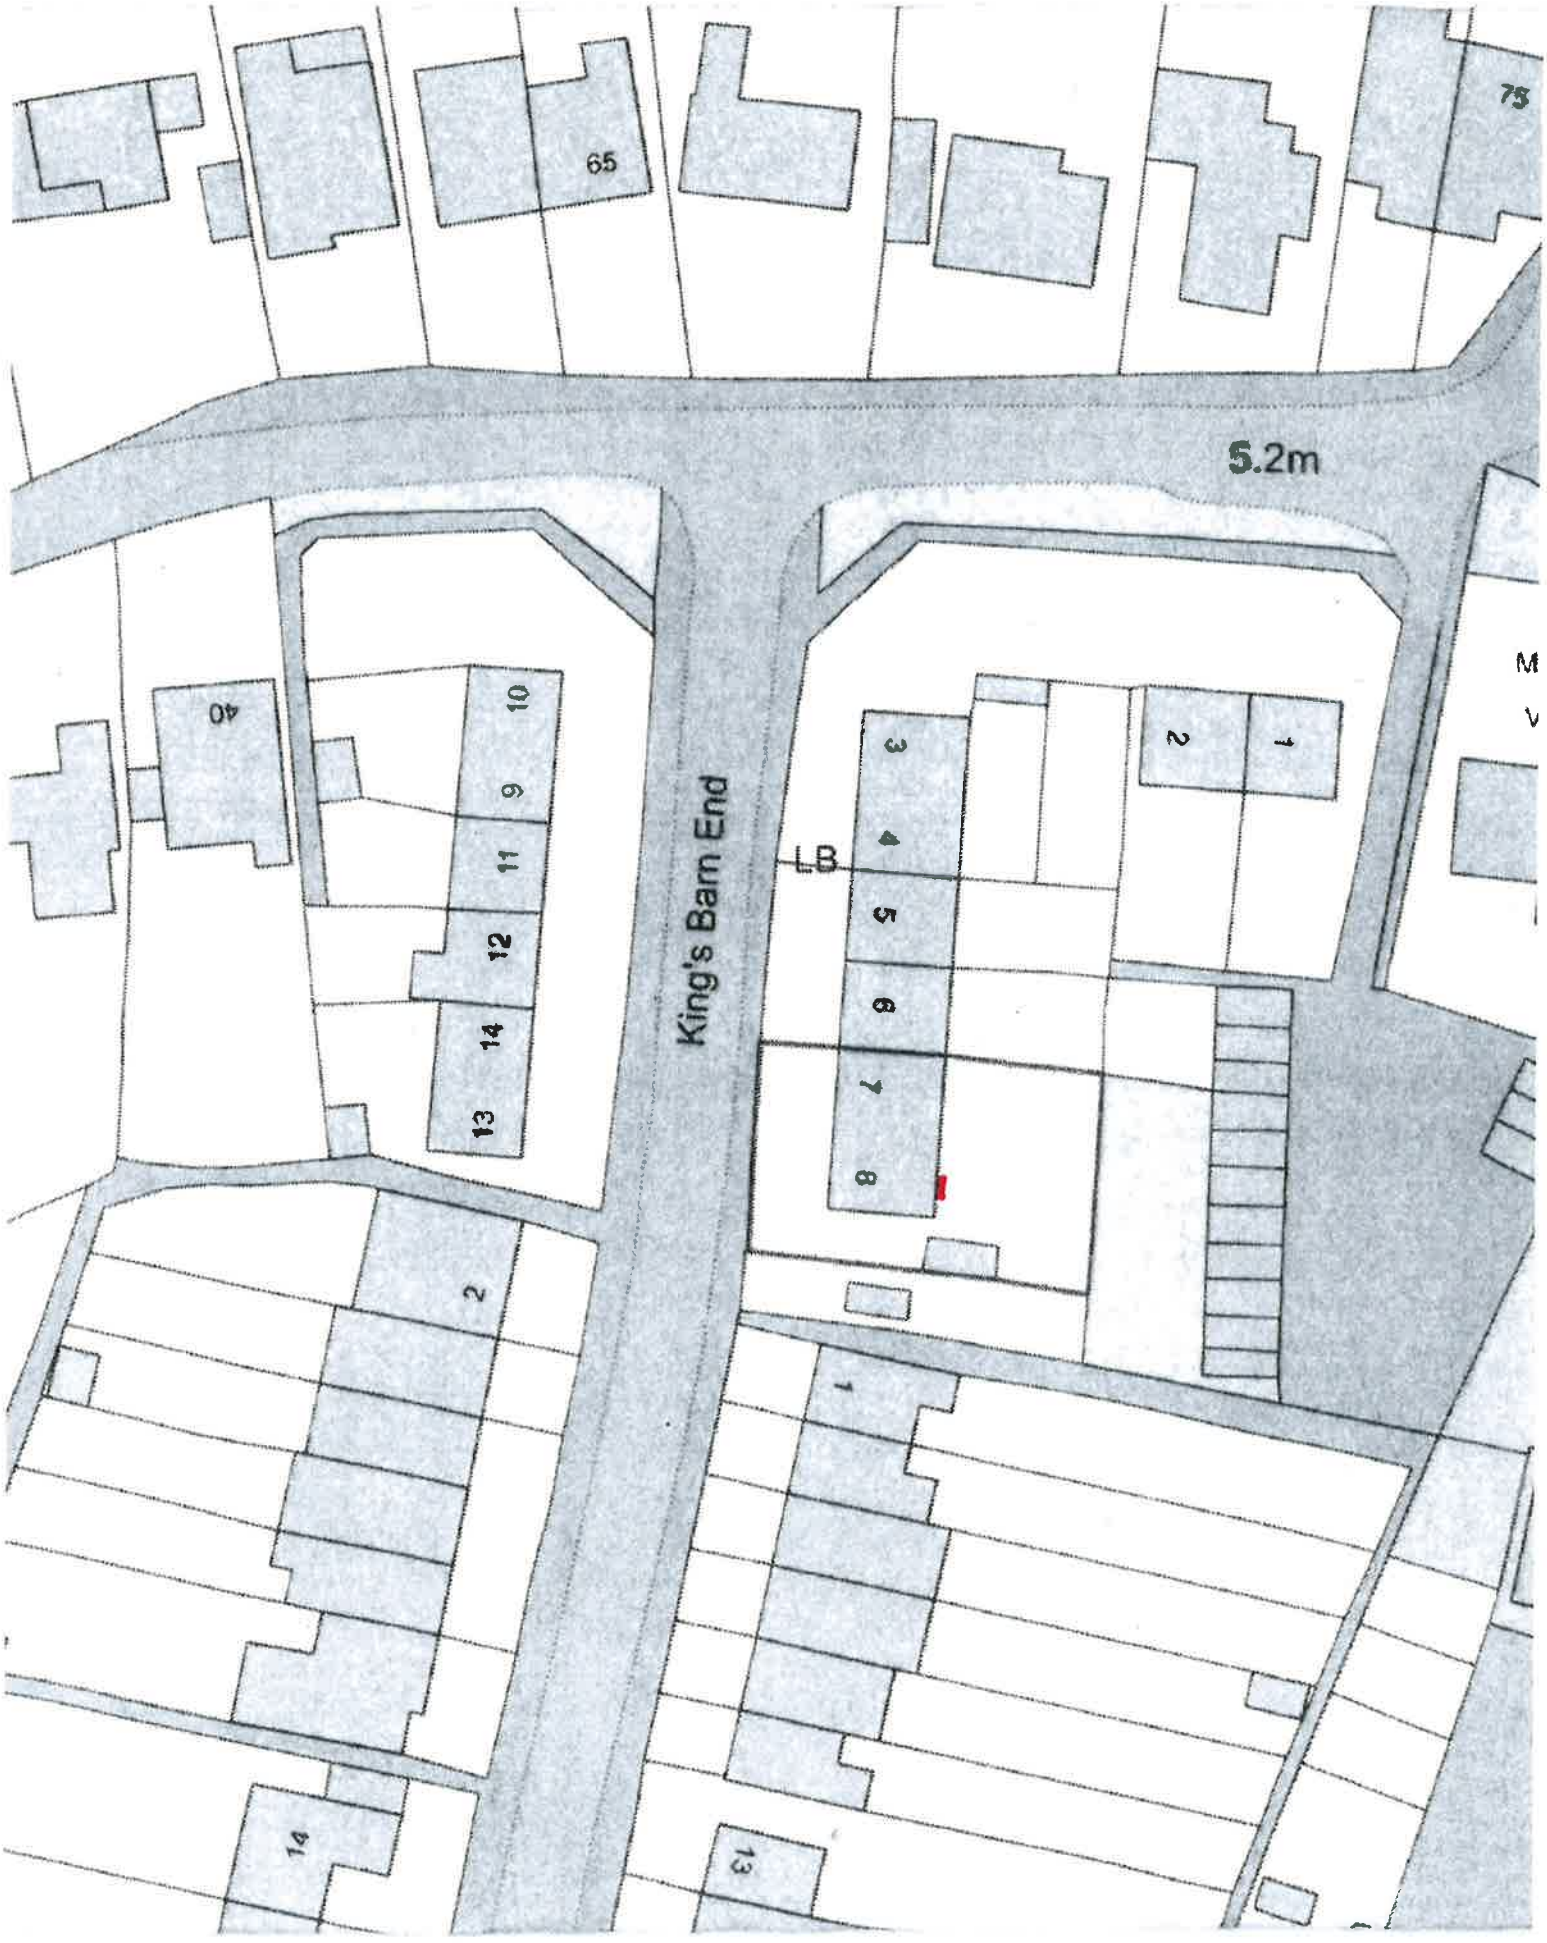

Address: 7 Kings Barn End
Steyning, BN44 3FL

0 10 20 30
Scale Bar (m)

N

Title: Block Plan
Scale: 1:500