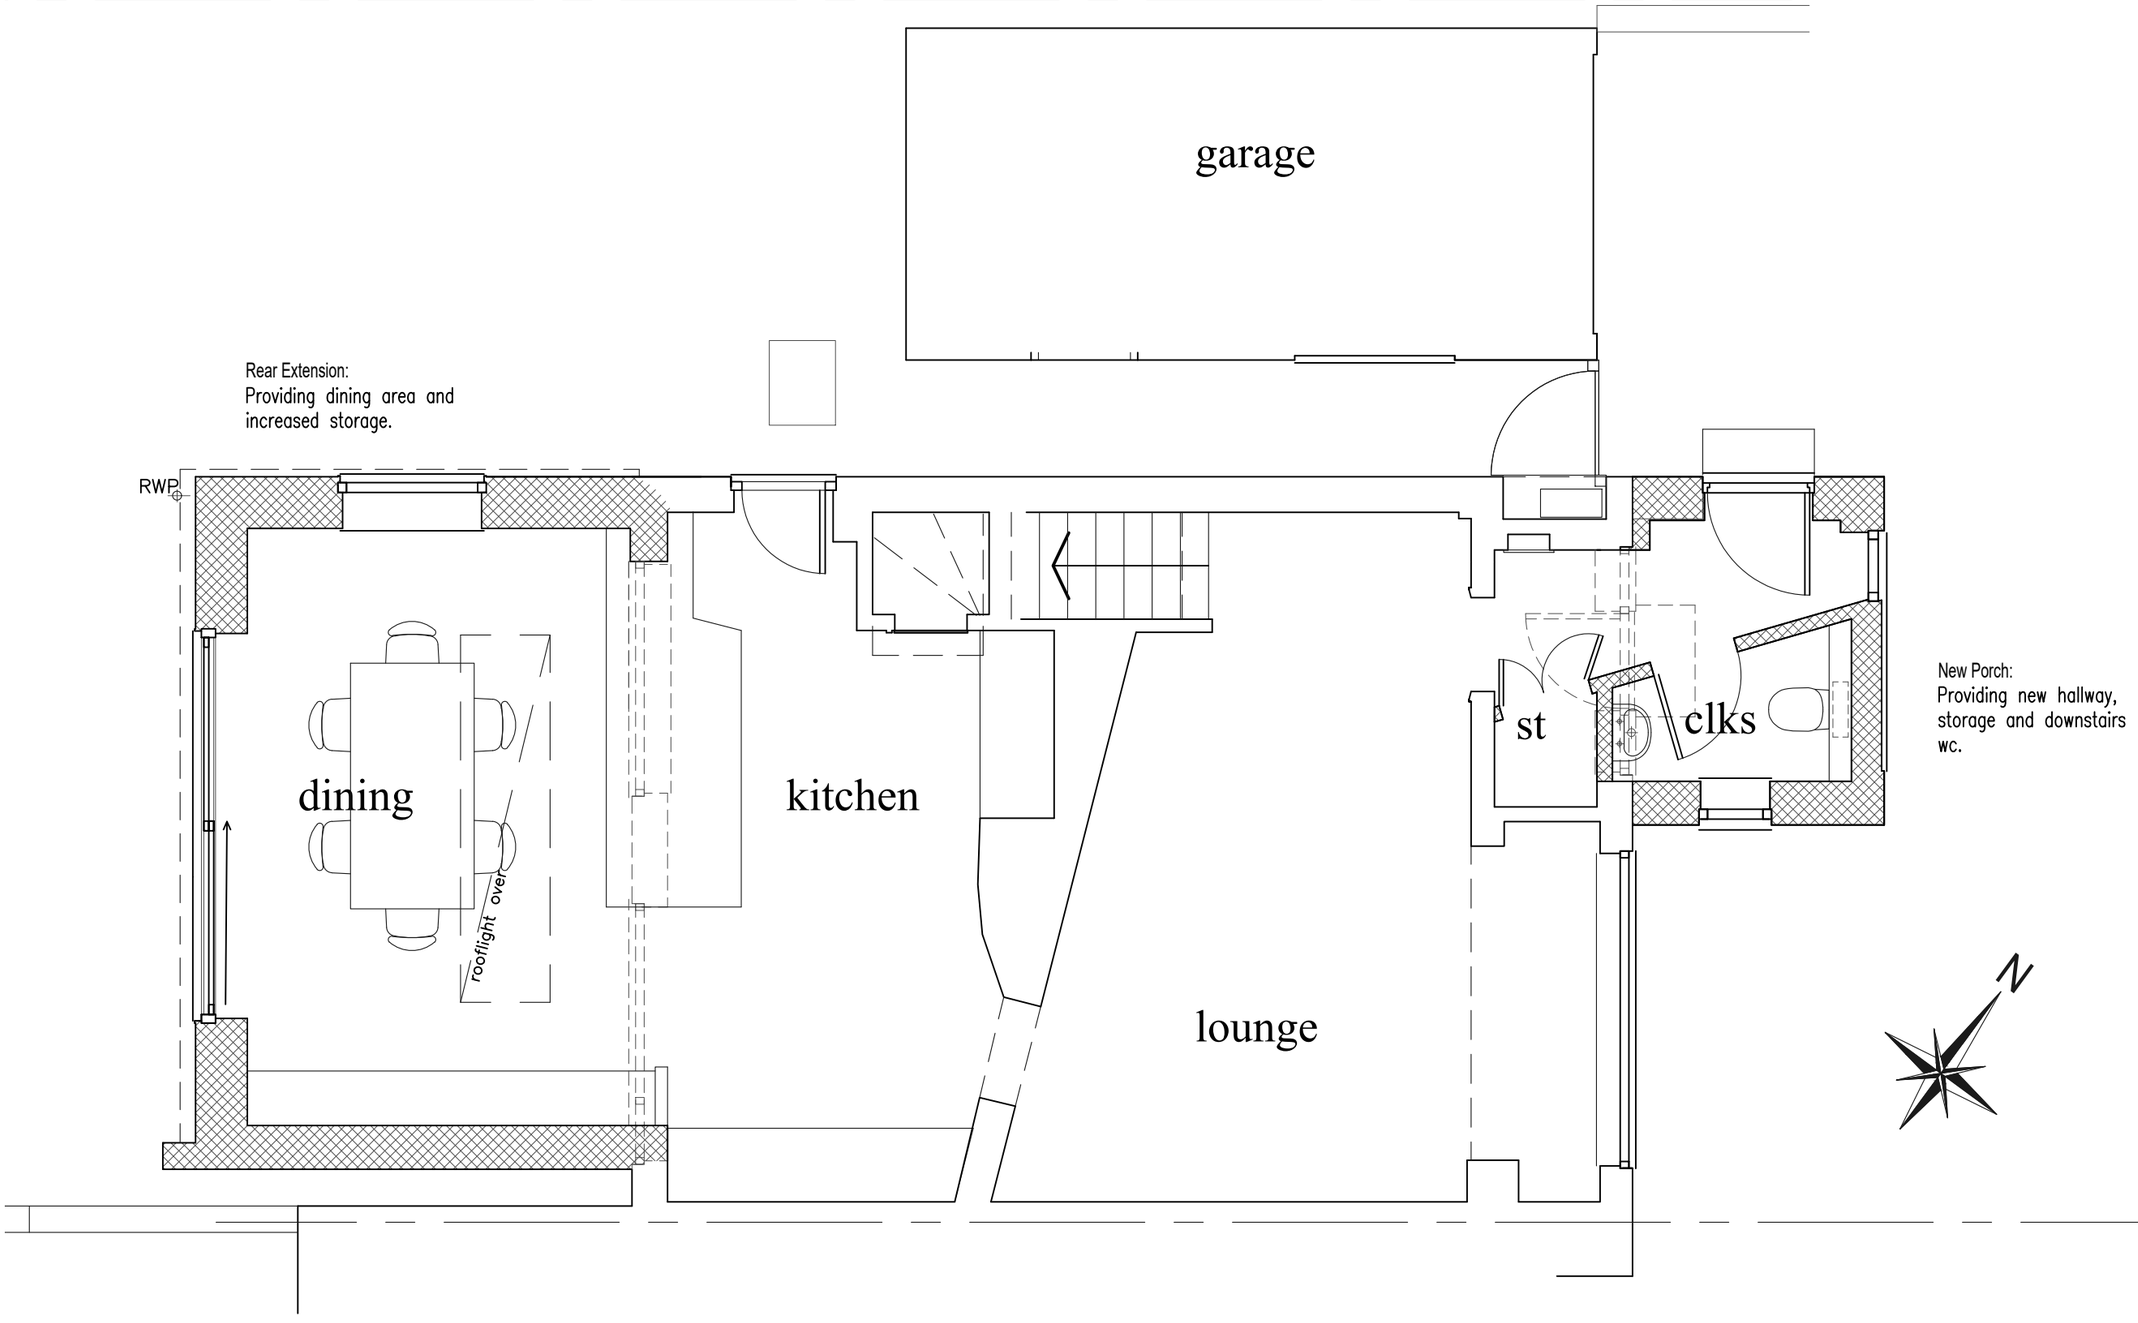

proposed ground floor plan

1:50

0m 1.0m 2.5m 5.0m

Extension and Alterations at:

12 MILLFIELD,

SOUTHWATER, RH13 9HS

Drwg no. 2980/06 Nov 2023

JAYE FORD ARCHITECTURE

Jaye Ford RIBA

Architect

T: +44 (0)1903 745393

M: +44 (0)7905 336280

E: jaye@jayeford.com

W: jayeford.com

A: Manleys | Manleys Hill | Storrington | West Sussex | RH20 4BT