Nice people to do business with...



the sussexsign company

Client Visual

The Corner House Dental Practice

Swing Sign

SSCQ 56748

1:10 Scale
Side Elevation

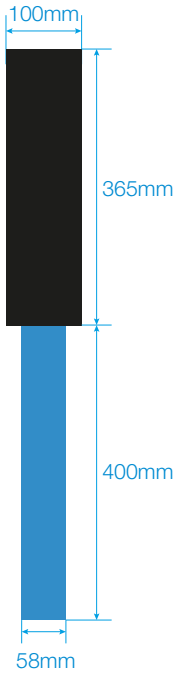

1:10 Scale
Front Elevation

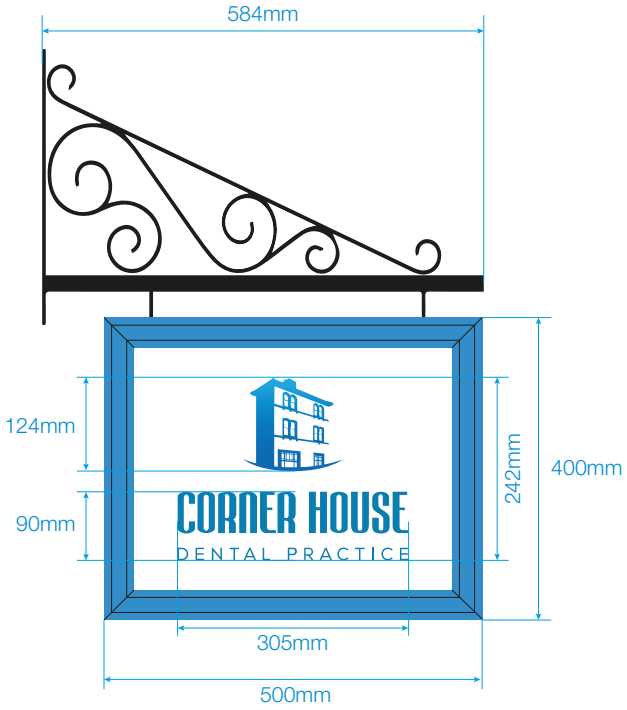

PLANNING

Proposed Swing Sign - OPTION 2

Description:

Double-sided Traditional style aluminium swing sign, completed with extruded aluminium capping frame, coated to RAL 9016 White & RAL 5012 Light Blue. FInished with digitally printed vinyl graphics applied to both sides.

Supplied with a Traditional style bracket in Black.

Non-illuminated.

Largest cap height is 55mm

Swing Sign Size: 500mm x 400mm

Bracket Size: 584mm x 365mm

Scale @ A4 : 1:10

Date: 11.07.2024

Drawing No: 56748_V6

Contact Information:

On behalf of The Corner House Dental Practice

The Sussex Sign Company
Anastasia
anastasia@sussexsigns.com
01273 424 900

RAL 9005 Black	RAL 9016 White	RAL 5012 Light Blue

Client: The Corner House Dental Practice
Internal Rev No: 56748_V6
Internal Designer: Pippa / Anastasia

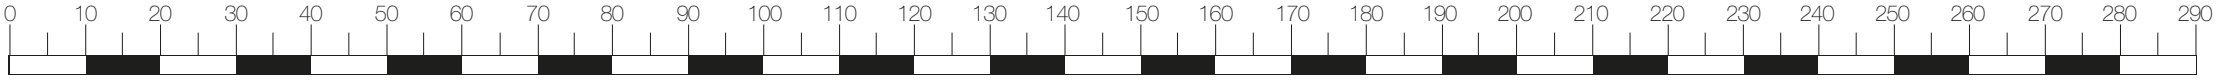

1:10 - SCALE BAR



This visual is purely for illustrative purposes only and is not in any way deemed as accurate. Photographs are susceptible to distortion and beyond our control. The Sussex Sign Company cannot be held responsible for the production of an item based upon an artist's impression.

PLANNING - PHOTOVISUAL

Proposed Swing Sign

Description:

Double-sided Traditional style aluminium swing sign, completed with extruded aluminium capping frame, coated to RAL 9016 White & RAL 5012 Light Blue. FInished with digitally printed vinyl graphics applied to both sides.

Supplied with a Traditional style bracket in Black.

Non-illuminated.

Largest cap height is 55mm

Swing Sign Size: 500mm x 400mm

Bracket Size: 584mm x 365mm

Date: 11.07.2024
Drawing No: 56748_V6

Contact Information:

On behalf of The Corner House Dental Practice

The Sussex Sign Company
Anastasia
anastasia@sussexsigns.com
01273 424 900

RAL 9005 Black

RAL 9016 White

Client: The Corner House Dental Practice
Internal Rev No: 56748_V6
Internal Designer: Pippa / Anastasia

the sussexsign company

sussexbanners vehicle signwriting sussexclothing

Please carefully check this visual for accuracy including: spelling, contact details, size & image resolution.

All colours where Pantone or CMYK will be match as closely as possible to those specified, however, there may be some minor difference outside of our control due to the physical fabrication processes.

Please notify The Sussex Sign Company of any amendments required of approval by email.

Photographic visuals are purely for illustrative purposes only and is not in any way deemed as accurate.

The Sussex Sign Company cannot be held responsible for the production of an item based upon an artists impression.

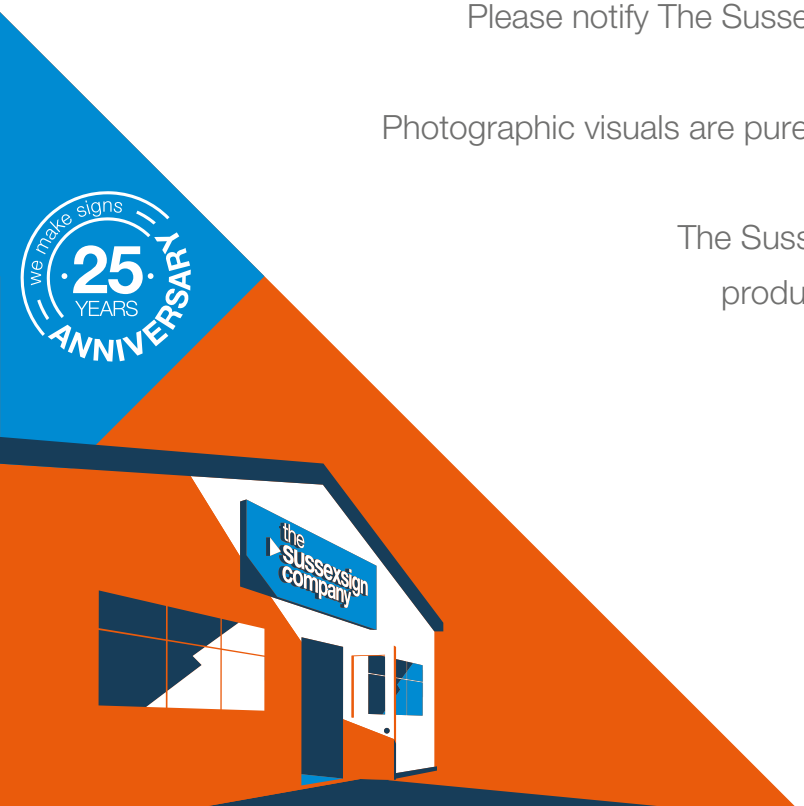

01273 424 900
enquiries@sussexsigns.com
www.sussexsigns.com

2-4 Foredown Drive, Portslade, BN41 2BB

Director N.Mayhew VAT Registration Number 621 9058 50
Registered in England, Company Number 465 6383 The Sussex Sign Company Limited
Registered Office 2-4 Foredown Drive. Portslade, BN41 2BB

© 2022 The Sussex Sign Company Limited

CHAS Accredited Contractor CHAS.co.uk · Constructionline A UK GOVERNMENT CERTIFICATION SERVICE · PASMA · SAFECONTRACTOR APPROVED · IPAF · CSCS · ISA UK · ARMED FORCES COVENANT