1-500 10m 20m 30m 40m 50m

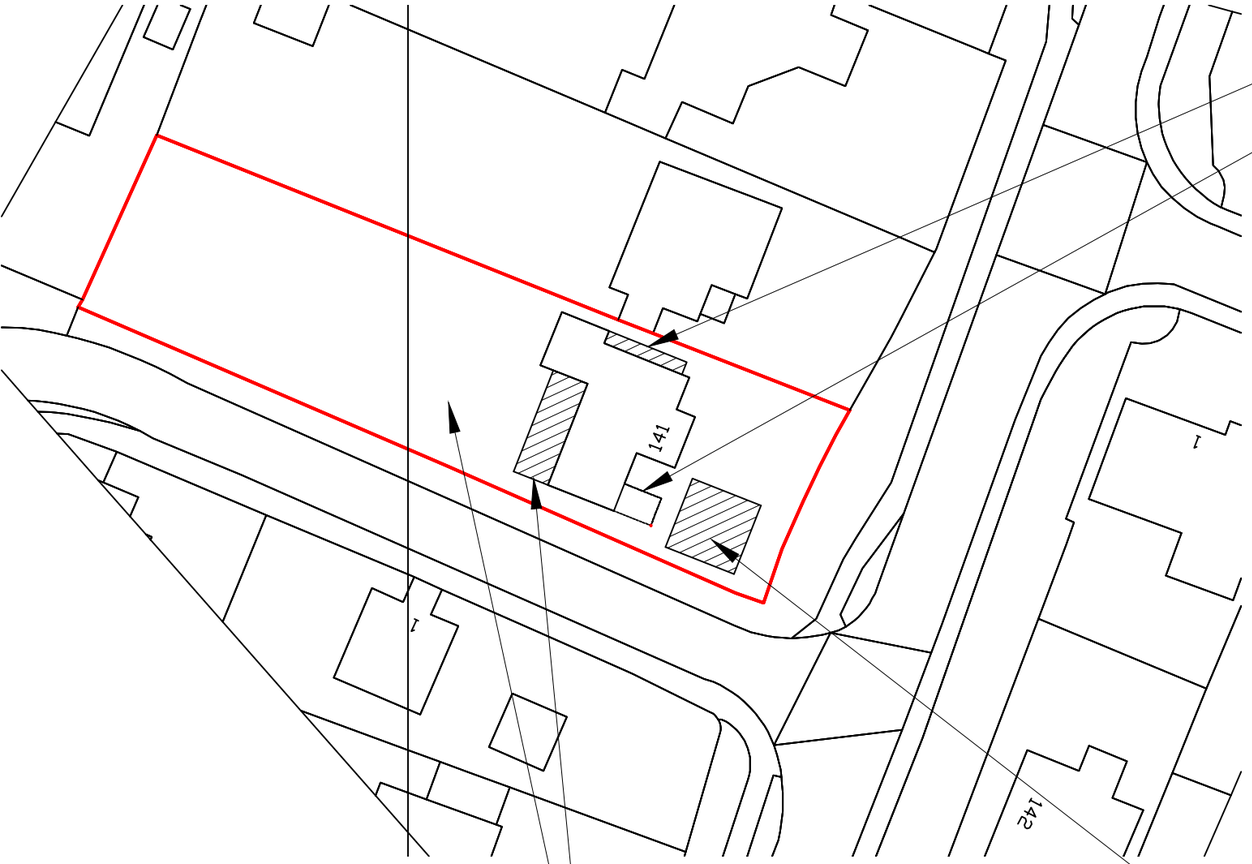

Proposed Rear Extension.

The Site.

Proposed Garage.

1-1250 50m 100m

Proposed Side Extension.

Ex Garage Removed.

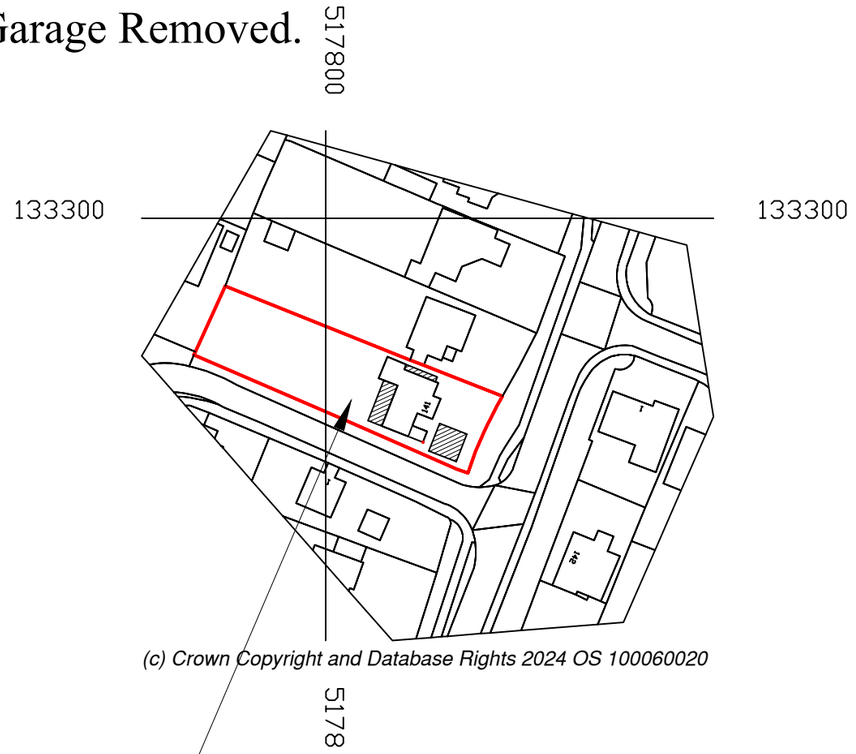

(c) Crown Copyright and Database Rights 2024 OS 100060020

The Site.

N

A3

Downlands Architectural Design & Surveying
Downlands
Framfield
Uckfield
East Sussex TN22 5PN
Tel: 01825 890222
E-mail: cad@downlandsds.co.uk
RICS

Job:
141 Pondtail Road
Horsham
RH12 5HT

Title: Planning
Block & Loc Plans

Date:	Drwg No:	Rev:
JUN 2024	2607/305	—
Scale: As Shown	Drawn: AMJ	

Client:
Mr.& Mrs. Hounsome

Drawings are the copyright of the above practice. Contractor to check all dimensions and details before commencement, construction or fabrication and report any deviation to the Surveyor. Figured dimensions are not to be relied upon without site accuracy checking. All work to comply with current Building Regulations, BS's/CoP's & NHBC Reg.'s where applicable. Specification and Drawing contradictions must be referred to the surveyor before being acted upon.