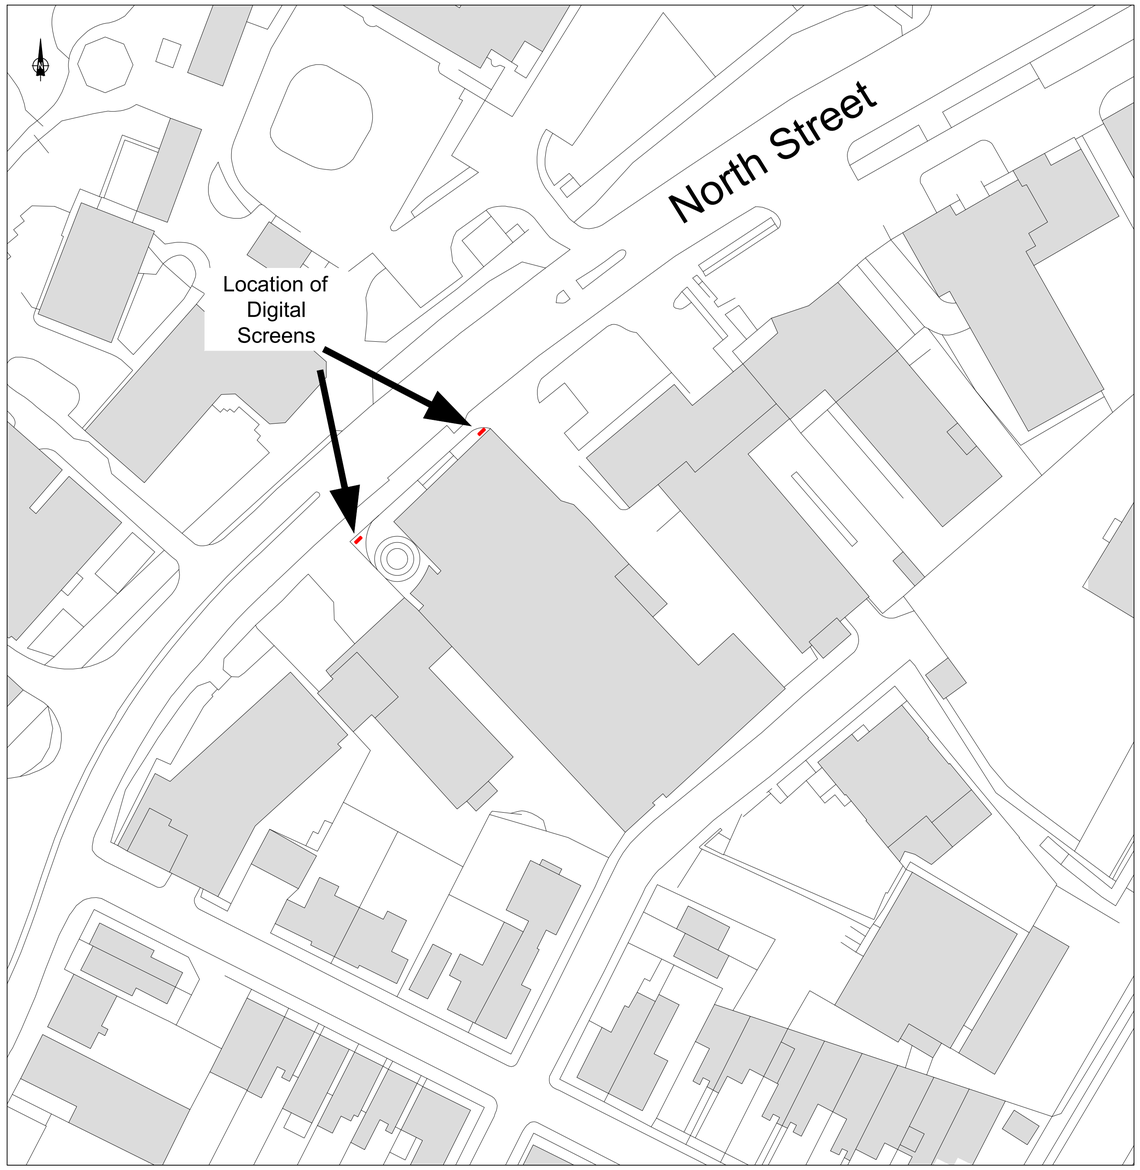

SITE PLAN
scale 1:500

0m 5m 10m 20m 30m 40m 50m

scale



LOCATION PLAN
scale 1:2500

0m 50m 100m 150m 200m

scale

Project
Digital Screens, The Capitol, Horsham

Title
Location and Site Plan

Scale	Drawn	Checked	Date
as shown @ A1	nhw		June 2025

Project No.	Drawing No.	Revision
	CAP / 501	

Horsham District Council

Propert & Facilities

Albery House, Springfield Road,
Horsham,West Sussex RH12 2GB
Tel: 01403 215100 Fax: 01403 215371 www.horsham.gov.uk

Reproduced from the Ordnance Survey map with the permission of the Controller of Her Majesty's Stationery Office. Crown Copyright 2000.
Unauthorised reproduction infringes Crown Copyright and may lead to prosecution or civil proceedings.
SLA No. 100018563