

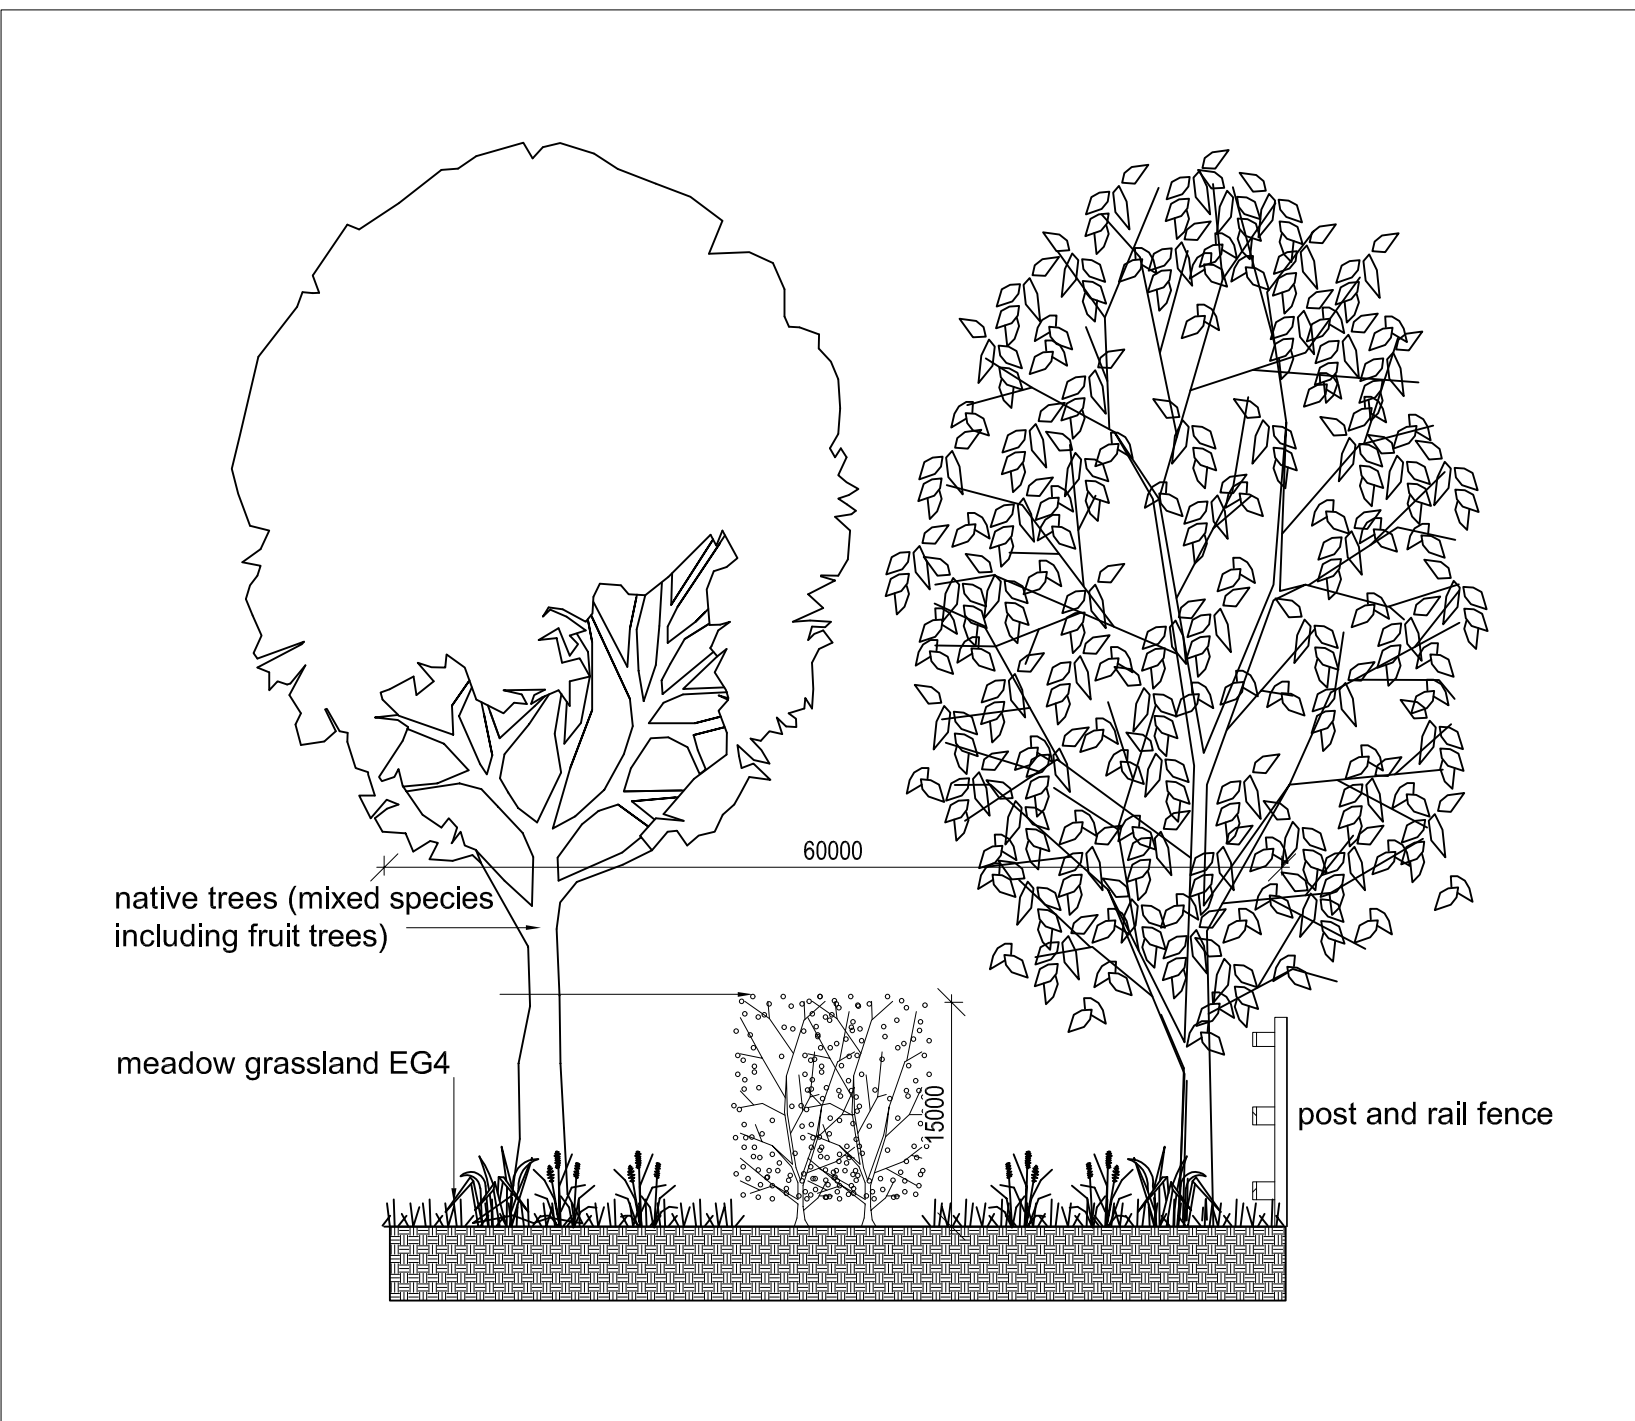


Illustrative section through step faced Gabion faced geogrid retaining wall
Scale 1:100

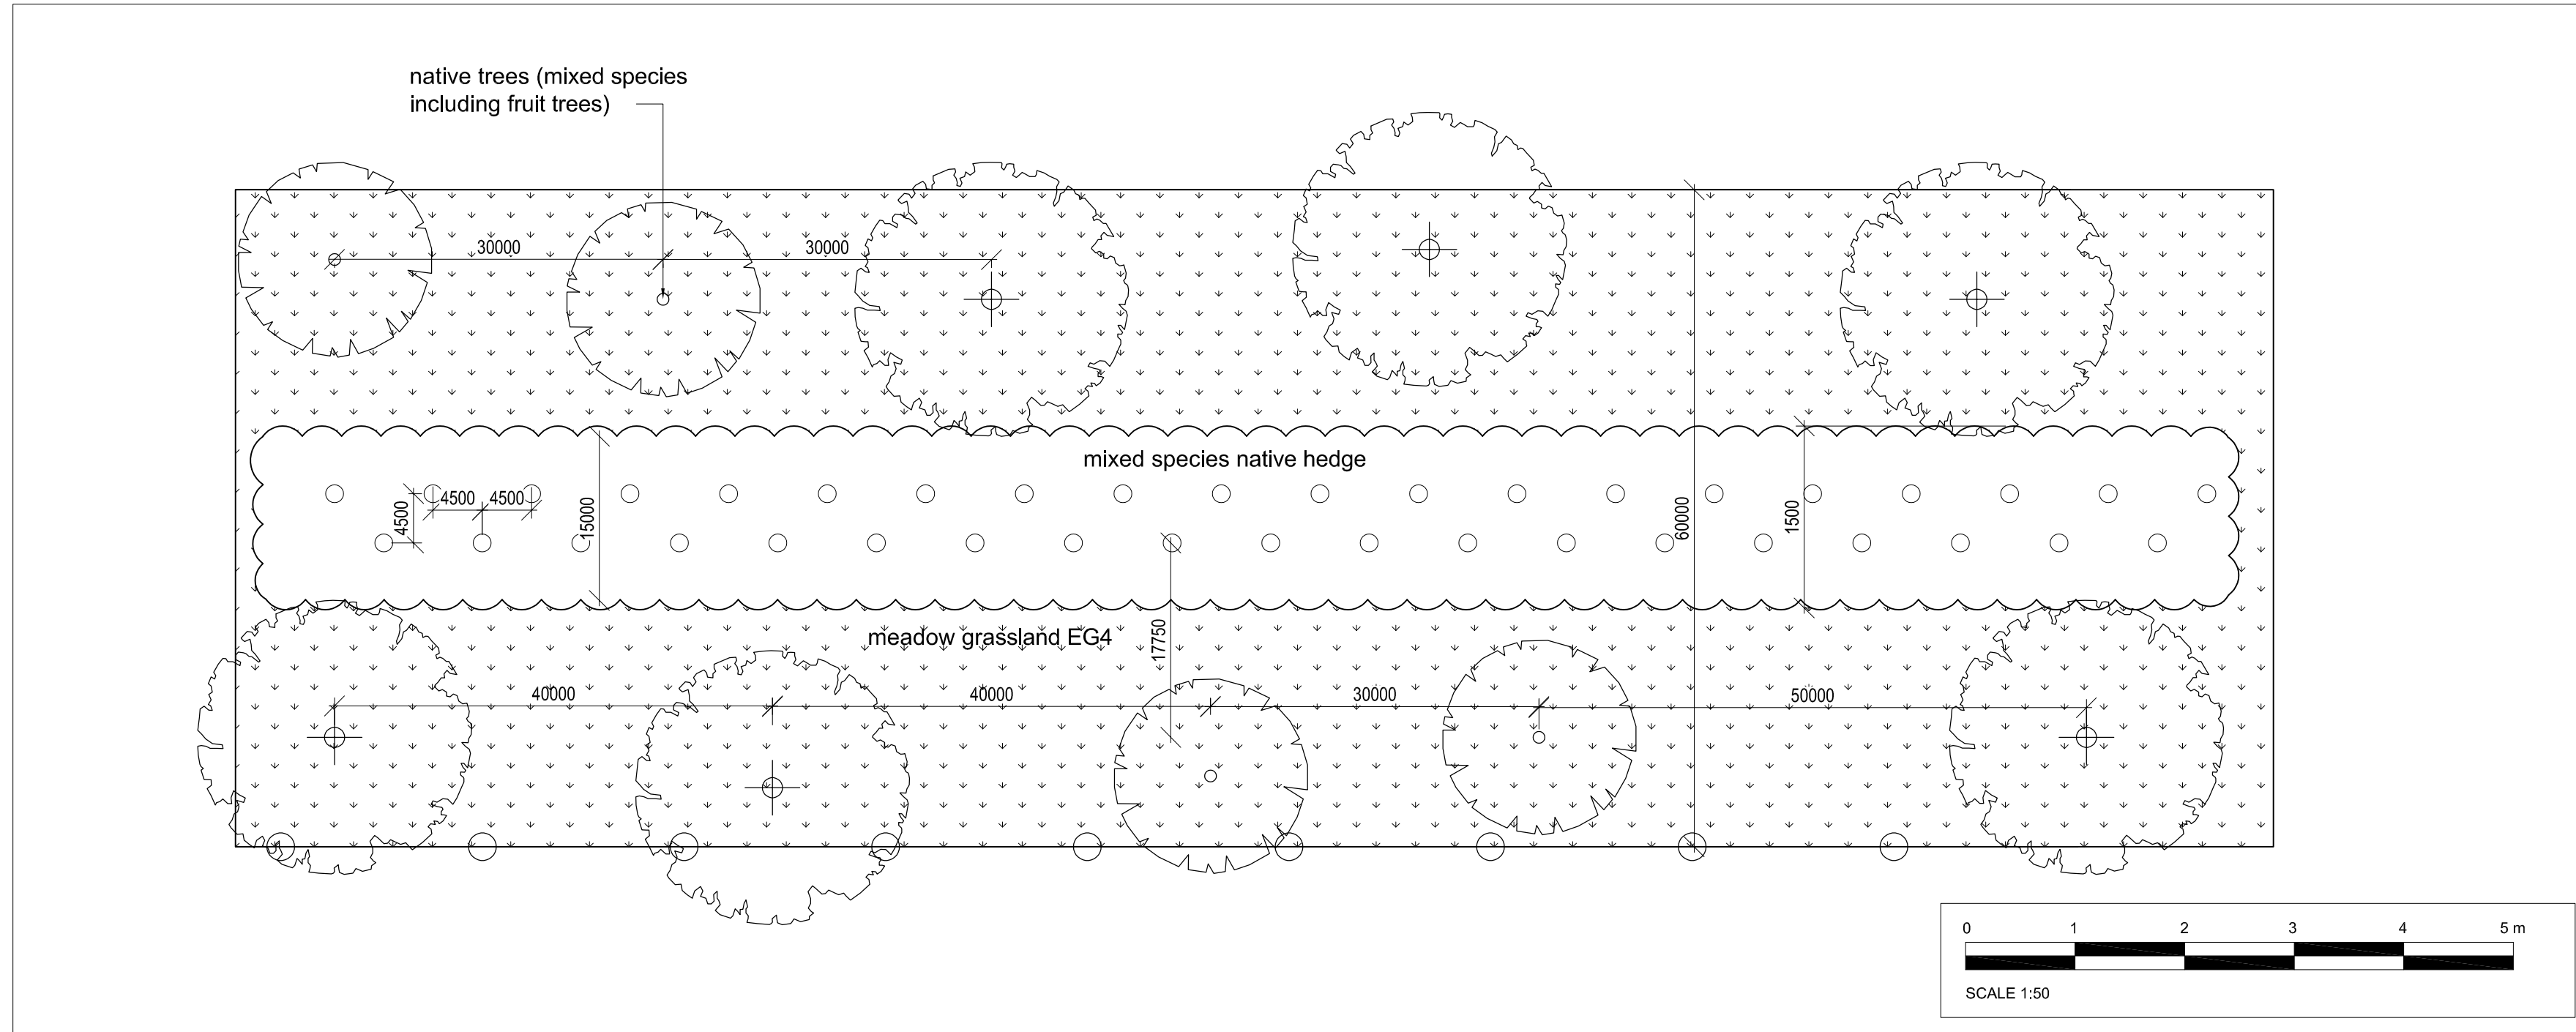

section through southern
boundary buffer planting
1:50 scale

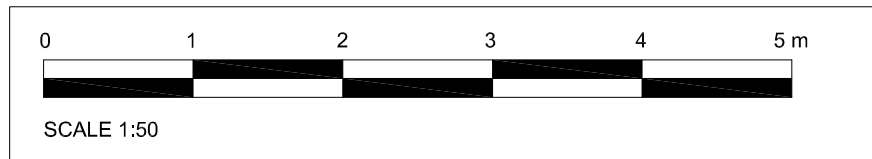

plan view southern boundary buffer planting
1:50 scale

Contractors are not to scale dimensions from
this drawing

LEGEND

- Existing vegetation retained
- Proposed fruit tree planting
- Proposed tree planting
- turfed lawns
- meadow grassland eg EG4
- amenity planting
- Retained tarmac
- close boarded fence
- Post and rail fencing
- permeable Gravel
- Block paving
- Existing made ground
- Natural play equipment
- Wall
- gabion stone filled wall
- Gate
- Bat box - Vivara Pro Woodstone
Build in Bat Box
- Bird box - Vivara Pro Woodstone
House Sparrow Nest Box
- Water butt to each property

REV	BY	DESCRIPTION	DATE

landscape perspective
Chartered Landscape Architects

'Fowlers'
Broxhead Lane,
Cuckfield,
Haywards Heath,
West Sussex,
RH17 5JH

T: 01483 343176 M: 07894 075577
www.landscapeperspective.co.uk

Client

Steve Lamb

Project

New Barn Farm, Capel Road, Rusper

Title

landscape cross sections

Status

for planning

Scale

as shown @ A1

Job number

1811

Drawn

AR

Drawing number

L90-203

Date

JUN 2026

Revision