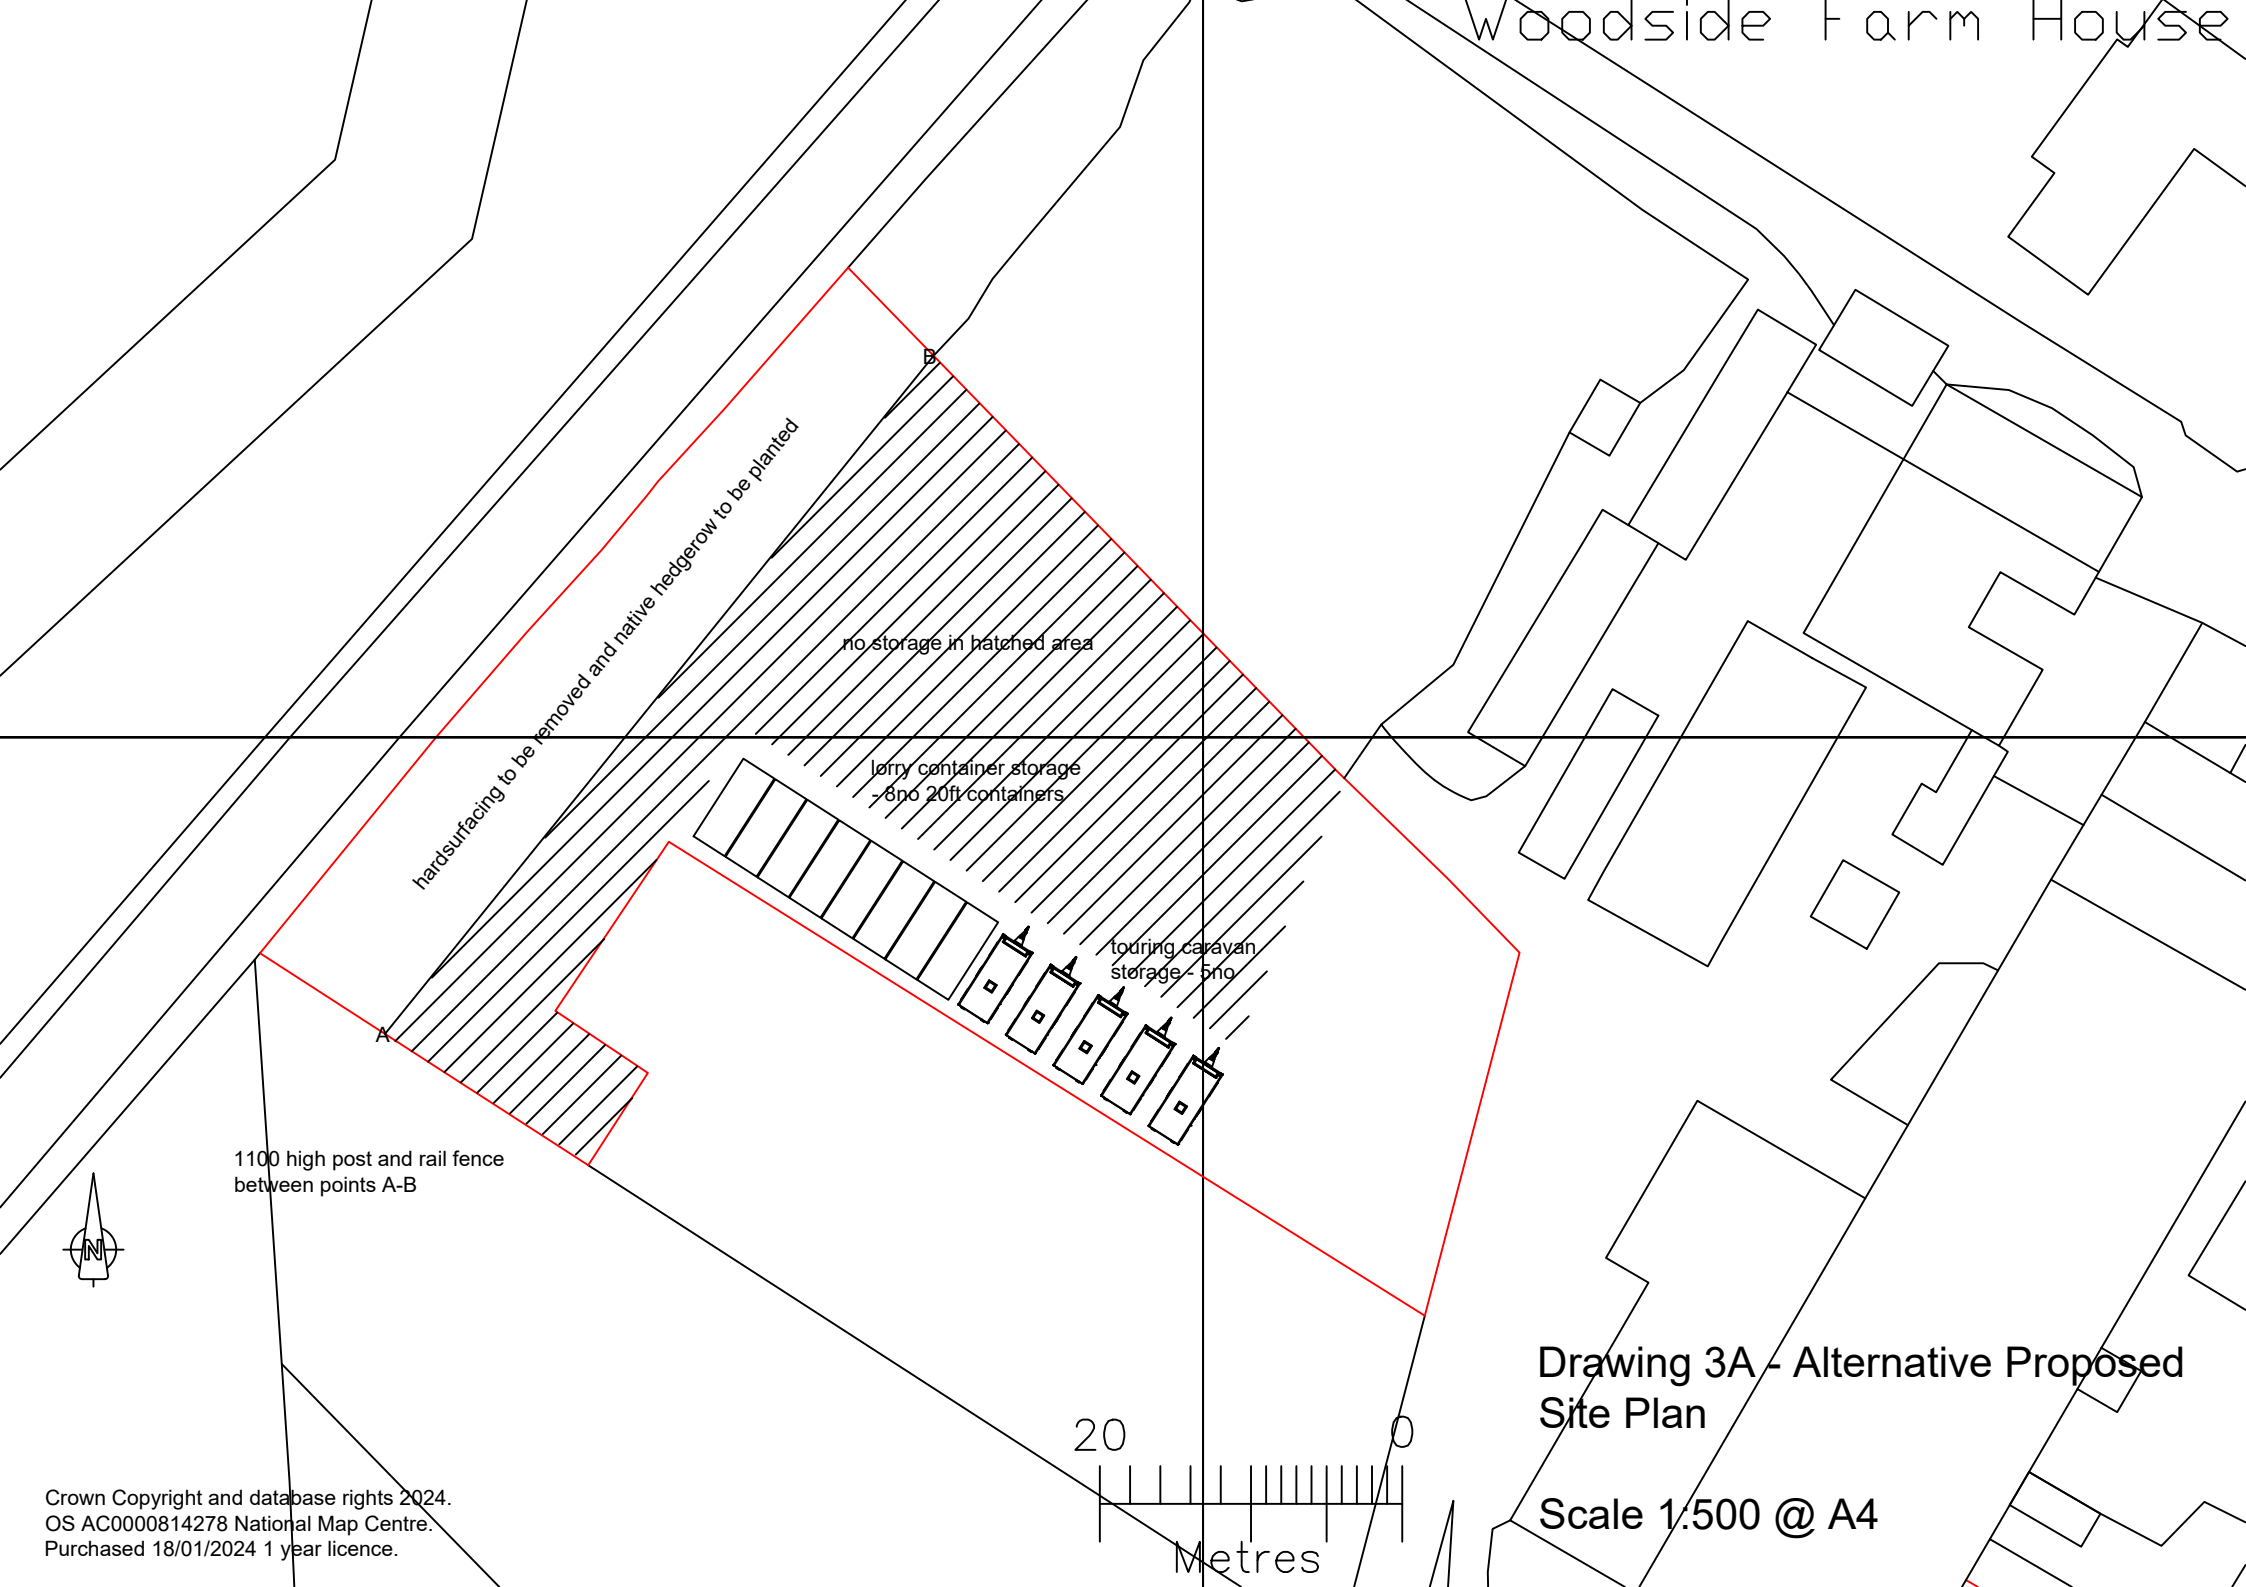


Drawing 3A - Alternative Proposed Site Plan

Scale 1:500 @ A4

Crown Copyright and database rights 2024.
OS AC0000814278 National Map Centre.
Purchased 18/01/2024 1 year licence.