



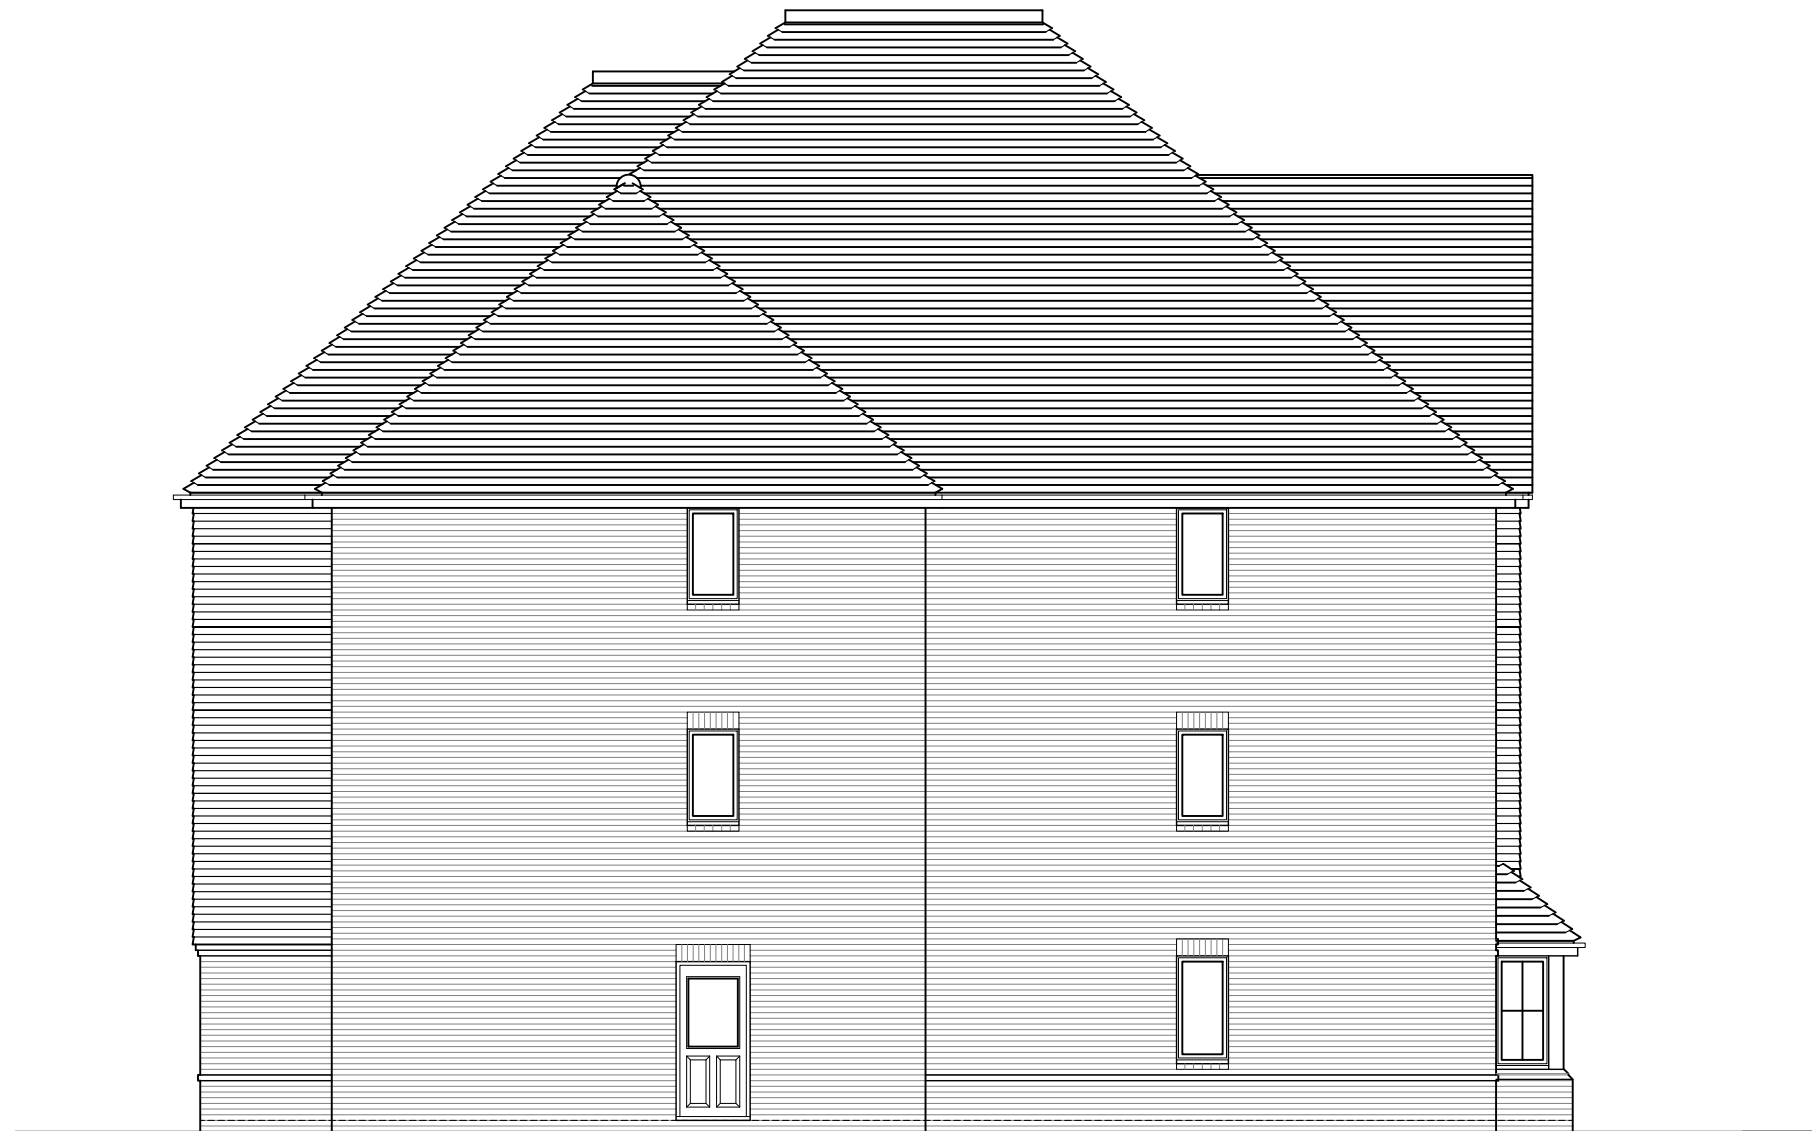

Side Elevation

SCALE 1:100@A3

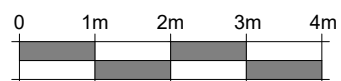

| REV | DATE     | REVISION    |
|-----|----------|-------------|
| P01 | 28.06.24 | First Issue |

| REV | DATE | REVISION |
|-----|------|----------|
|-----|------|----------|

DEVELOPMENT

PHASE 4  
WORTHING ROAD  
SOUTHWATER

DRAWN  
TJR

DATE  
JUNE 2024

DRAWING TITLE

PLOTS 19-32  
ELEVATIONS

DRG NO.

S830-INT-P4-XX-DR-K-005-021-19-32

REVISION

