


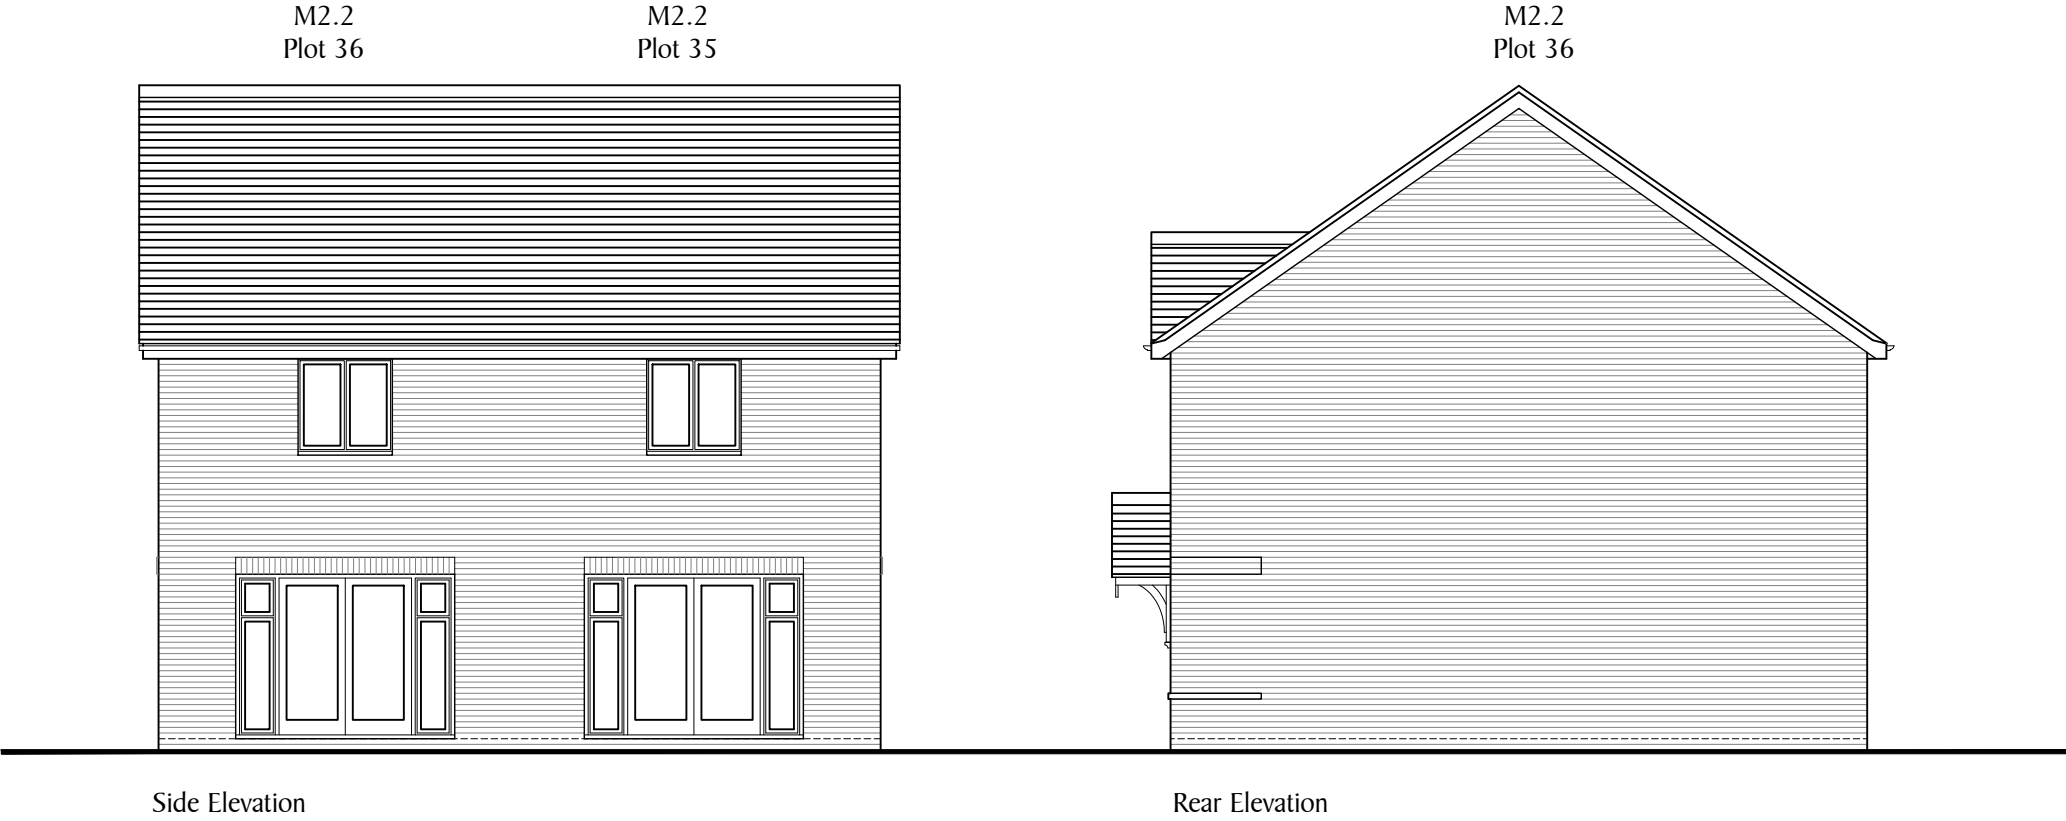

SCALE	1:100@A3			REV	DATE	REVISION	REV	DATE	REVISION	DEVELOPMENT	DRAWING TITLE		Berkeley Designed for life Berkeley Homes (Southern) Limited Berkeley House, Bay Tree Avenue Leatherhead Surrey, KT22 7UE Tel: (01372) 370400		
				P01	28.06.24	First Issue				PHASE 4 WORTHING ROAD SOUTHWATER	PLOTS 35-36 ELEVATIONS				
											DRAWN	DATE		DRG NO.	REVISION
											TJR	JUNE 2024		S830-INT-P4-XX-DR-K-005-025-35-36	