


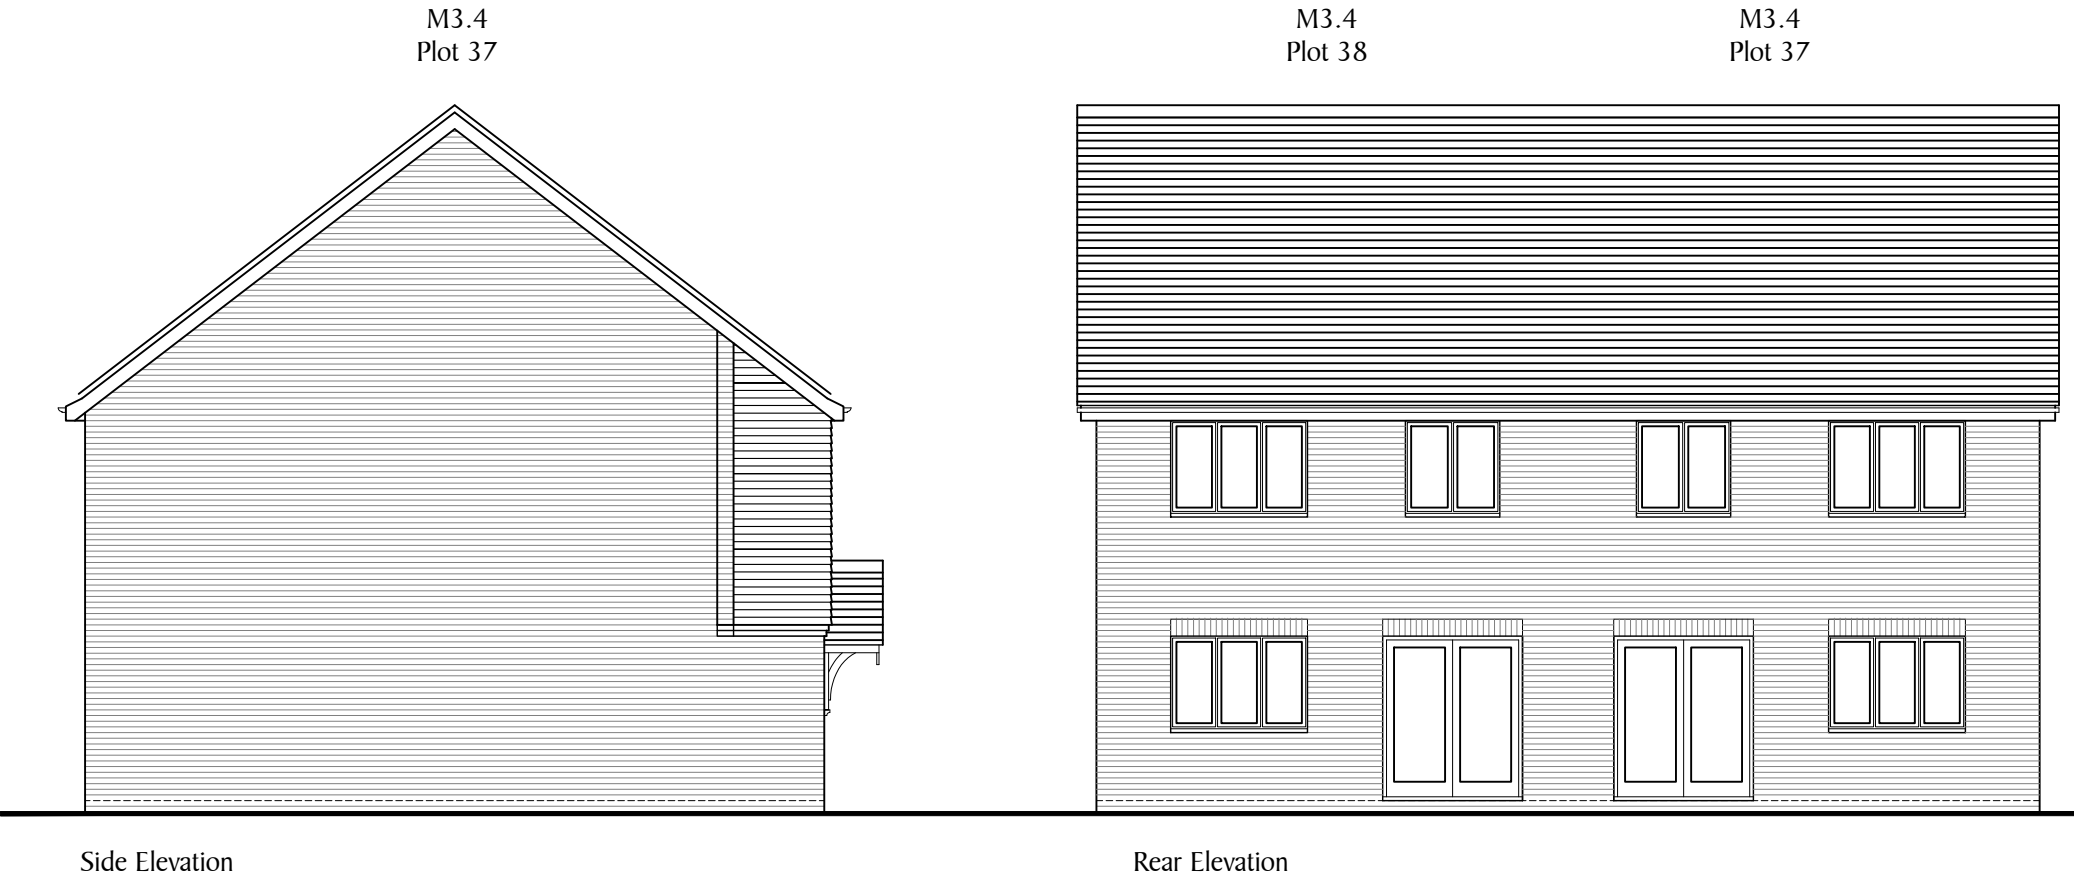

SCALE 1:100@A3	REV	DATE	REVISION	REV	DATE	REVISION	DEVELOPMENT	DRAWING TITLE	Berkeley Designed for life Berkeley Homes (Southern) Limited Berkeley House, Bay Tree Avenue Leatherhead Surrey, KT22 7UE Tel: (01372) 370400	
	P01	28.06.24	First Issue				PHASE 4 WORTHING ROAD SOUTHWATER	PLOTS 37-38 ELEVATIONS		
							DRAWN	DATE	DRG NO.	REVISION
							TJR	JUNE 2024	S830-INT-P4-XX-DR-K-005-027-37-38	