


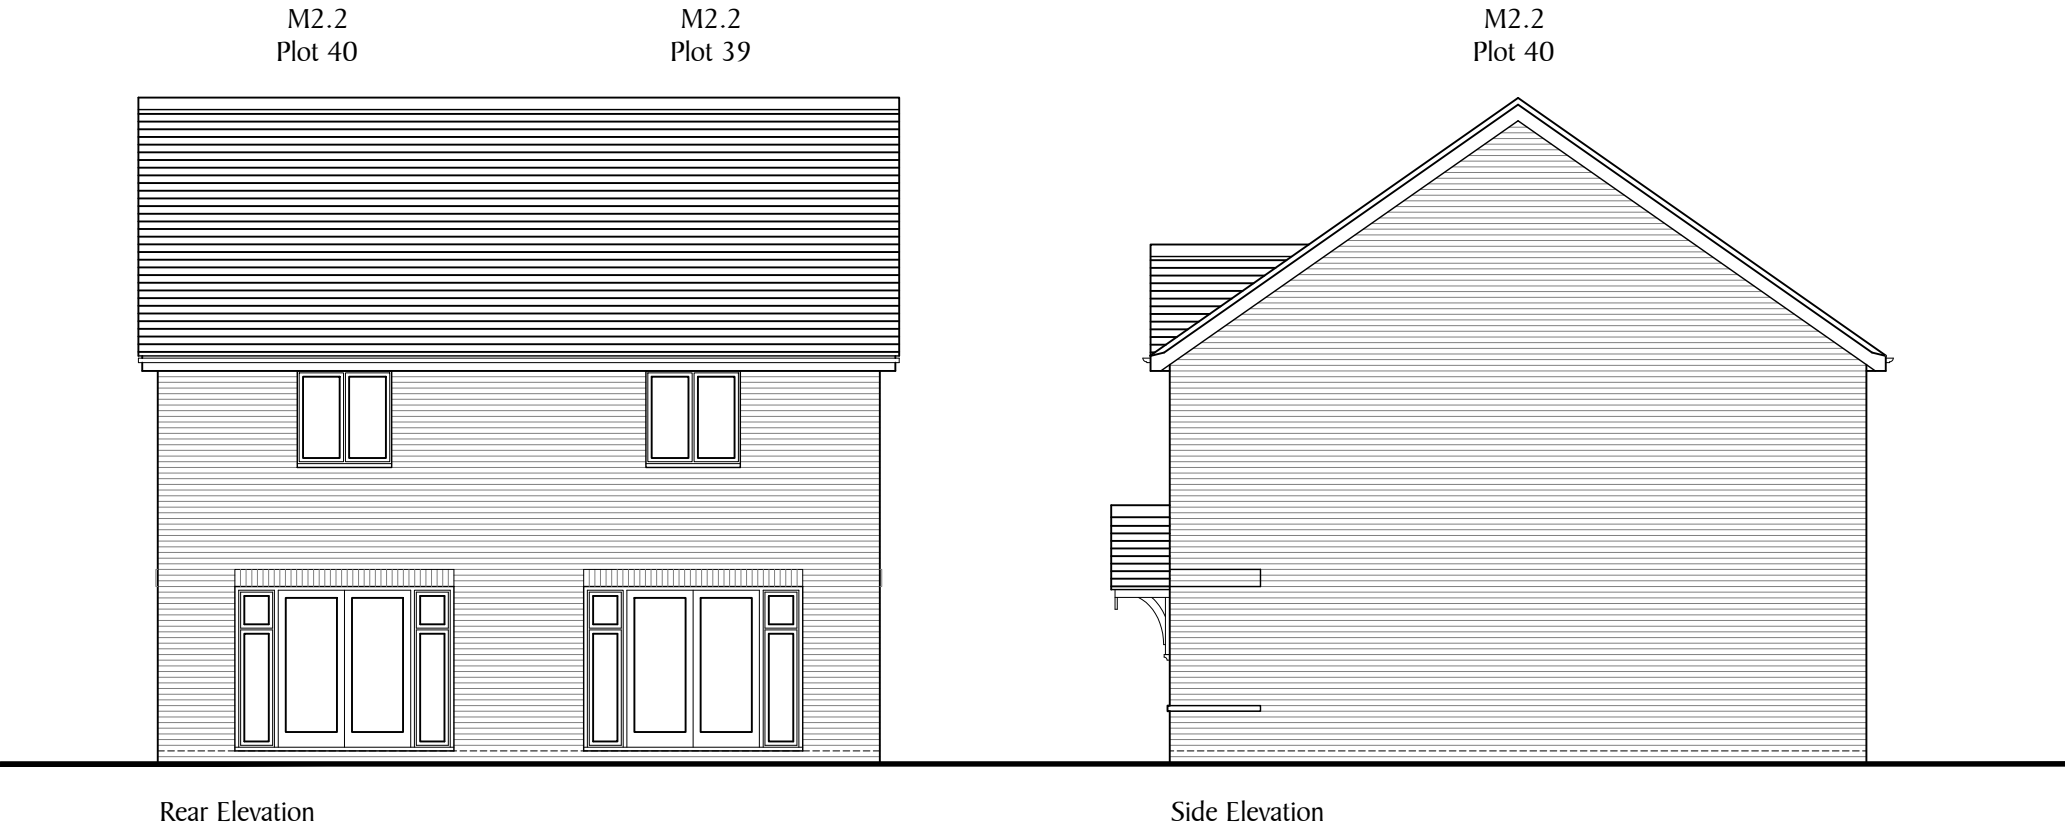

SCALE		1:100@A3		REV	DATE	REVISION	REV	DATE	REVISION	DEVELOPMENT	DRAWING TITLE		Berkeley Designed for life Berkeley Homes (Southern) Limited Berkeley House, Bay Tree Avenue Leatherhead Surrey, KT22 7UE Tel: (01372) 370400			
		P01	28.06.24	First Issue					PHASE 4 WORTHING ROAD SOUTHWATER	PLOTS 39-40 ELEVATIONS						
												DRAWN		DATE	DRG NO.	REVISION
												TJR		JUNE 2024	S830-INT-P4-XX-DR-K-005-029-39-40	