
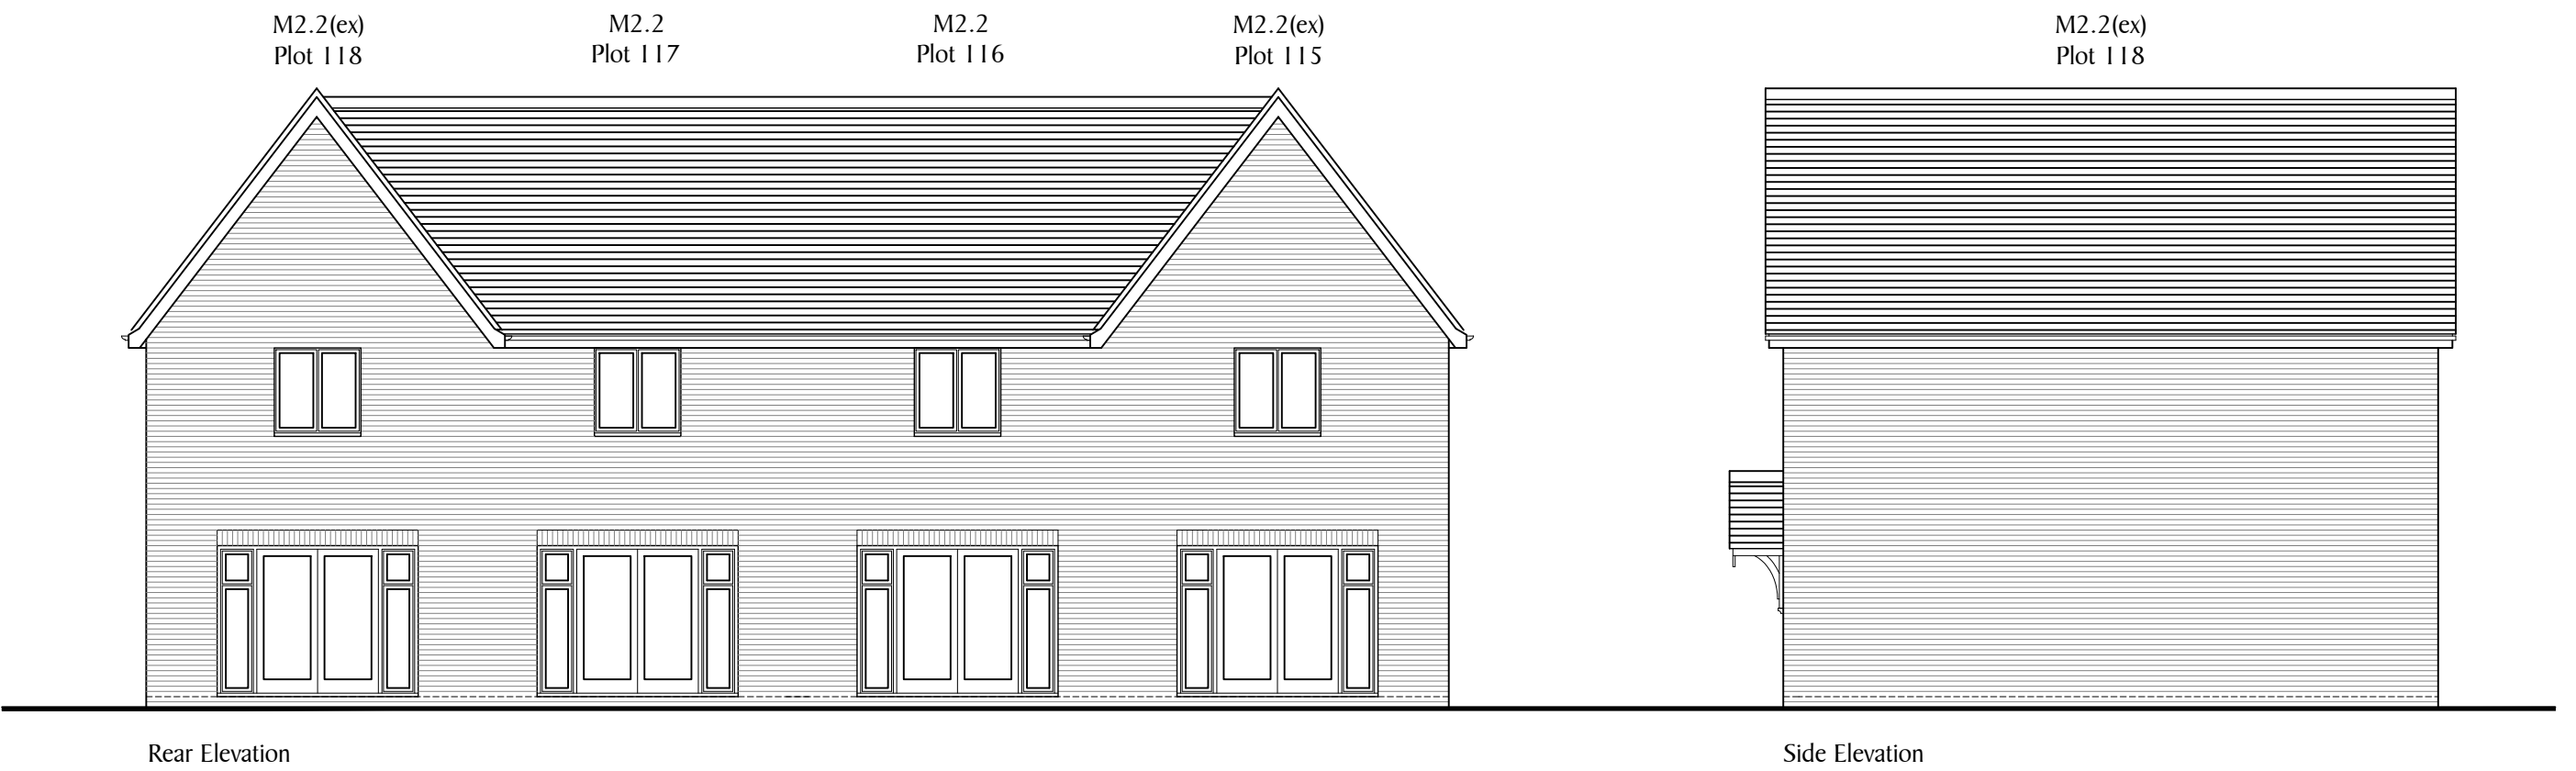


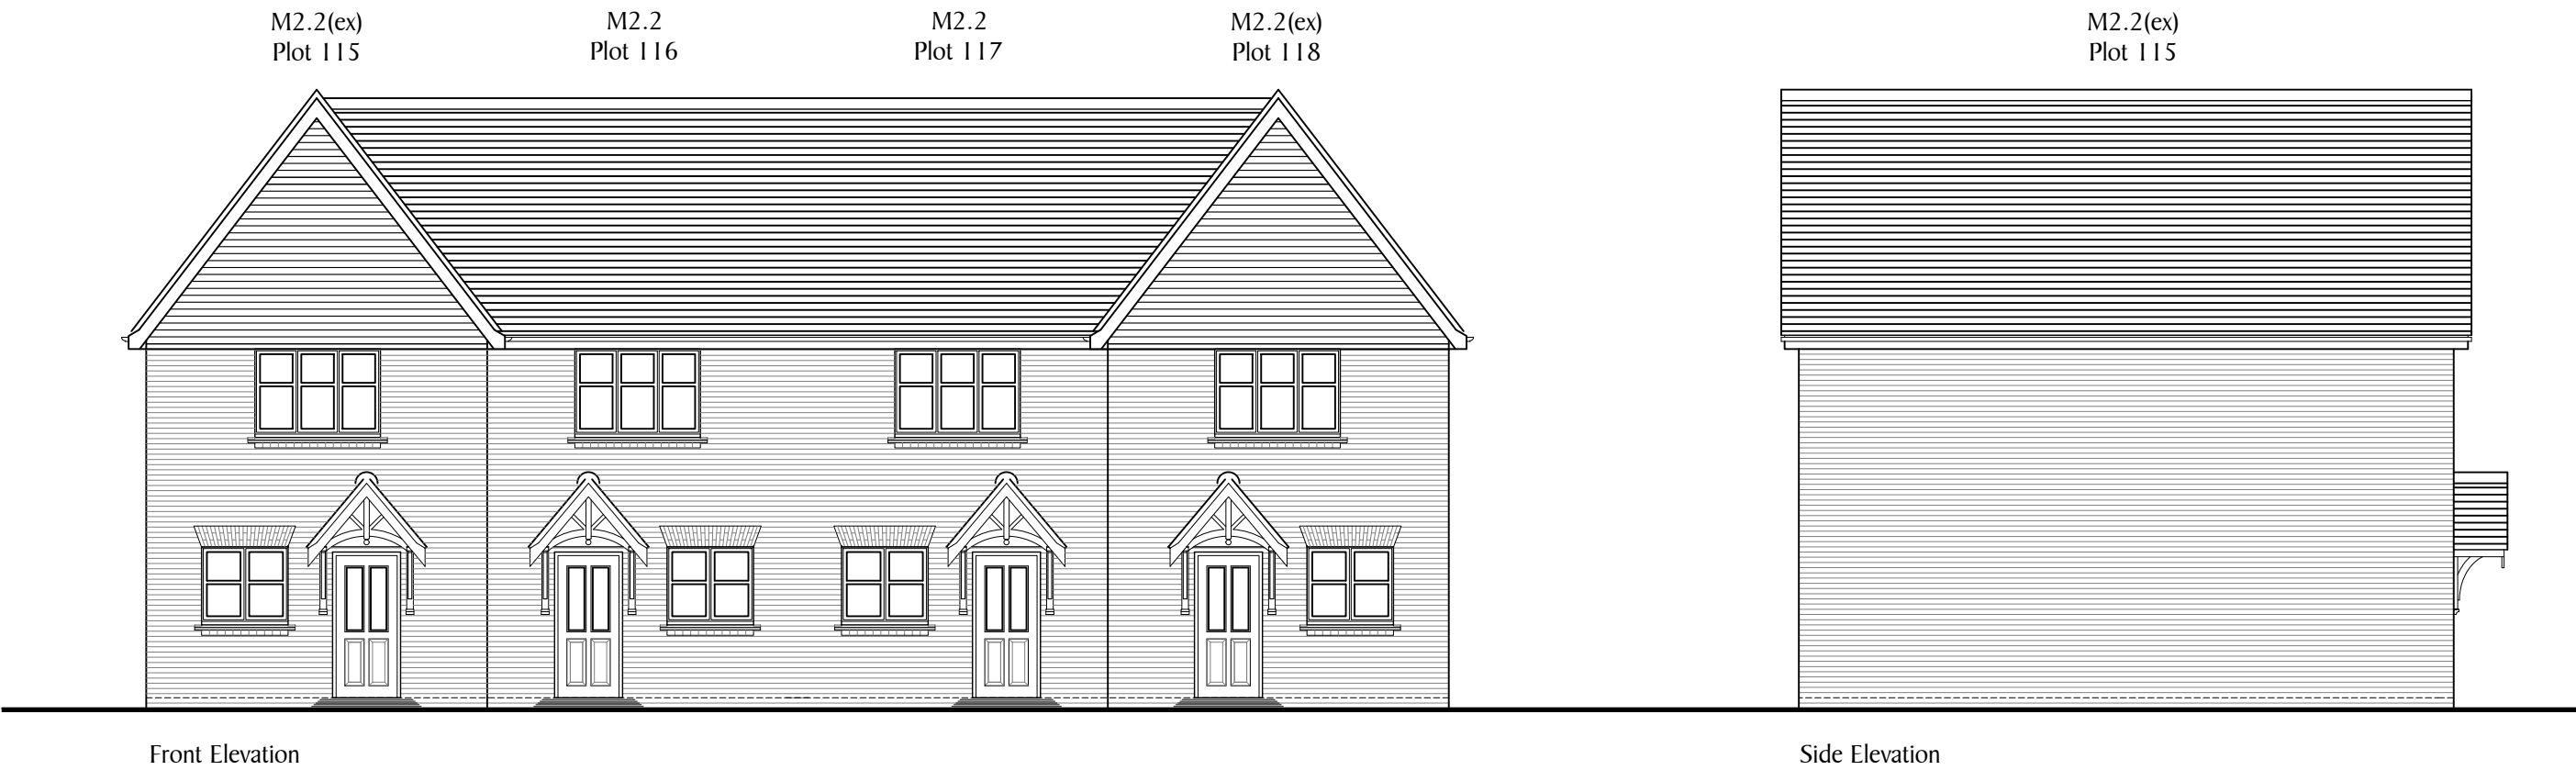

SCALE		1:100@A3		REV		DATE	REVISION	REV		DATE	REVISION	DEVELOPMENT		DRAWING TITLE		Berkeley Designed for life Berkeley Homes (Southern) Limited Berkeley House, Bay Tree Avenue Leatherhead Surrey, KT22 7UE Tel: (01 372) 370400	
		0 1m 2m 3m 4m		P01		28.06.24	First Issue					PHASE 4 WORTHING ROAD SOUTHWATER		PLOTS 115-118 ELEVATIONS			
												DRAWN		DATE			
												TJR		JUNE 2024		S830-INT-P4-XX-DR-K-005-106-115-118	