



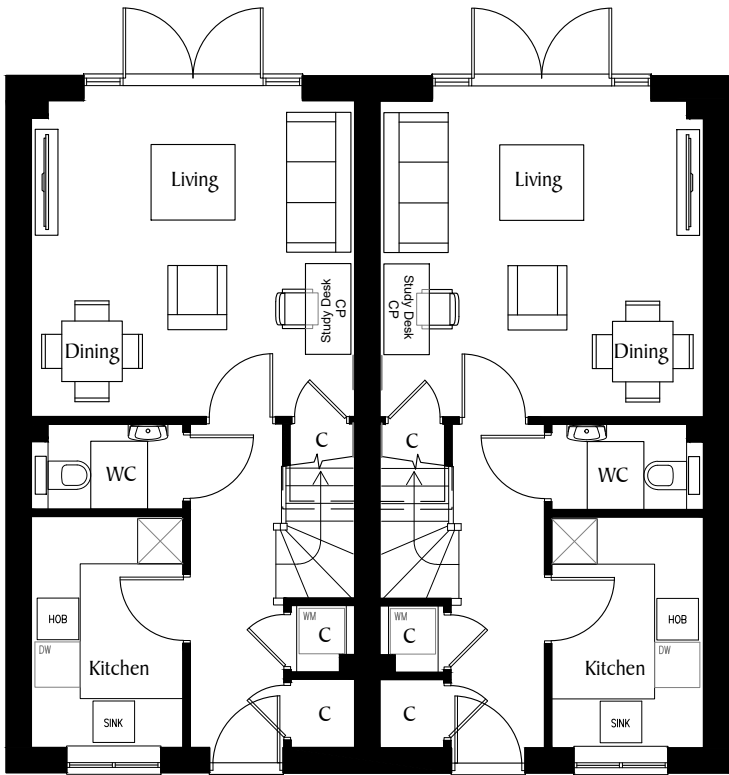

M2.2
Plot 110

M2.2
Plot 111

Ground Floor

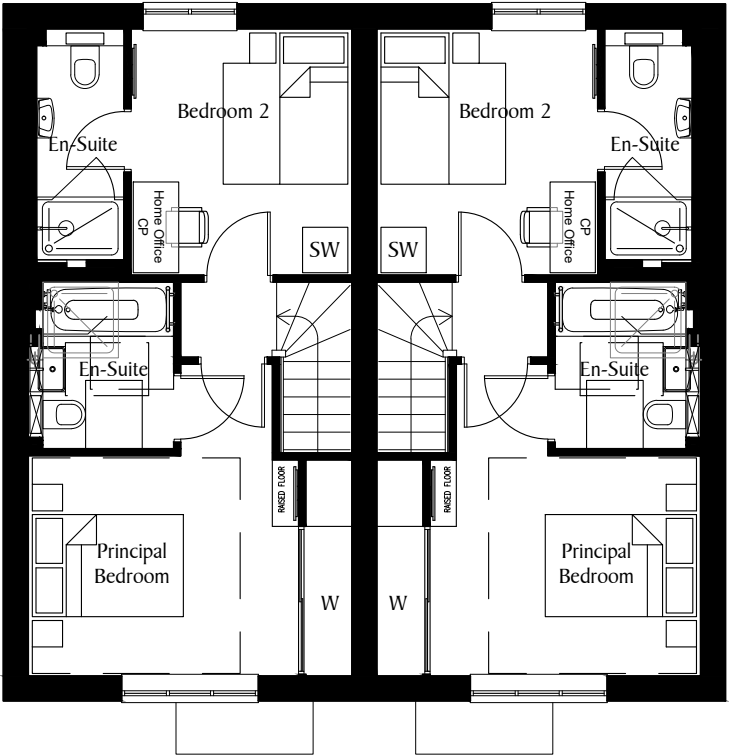

M2.2
Plot 110

M2.2
Plot 111

First Floor

SCALE 1:100@A3

0 1m 2m 3m 4m

REV	DATE	REVISION
P01	28.06.24	First Issue

REV	DATE	REVISION

DEVELOPMENT	
PHASE 4 WORTHING ROAD SOUTHWATER	
DRAWN	DATE
TJR	JUNE 2024

DRAWING TITLE	
PLOTS 110-111 ELEVATIONS	
DRG NO.	REVISION
S830-INT-P4-ZZ-DR-K-005-099-110-111	