


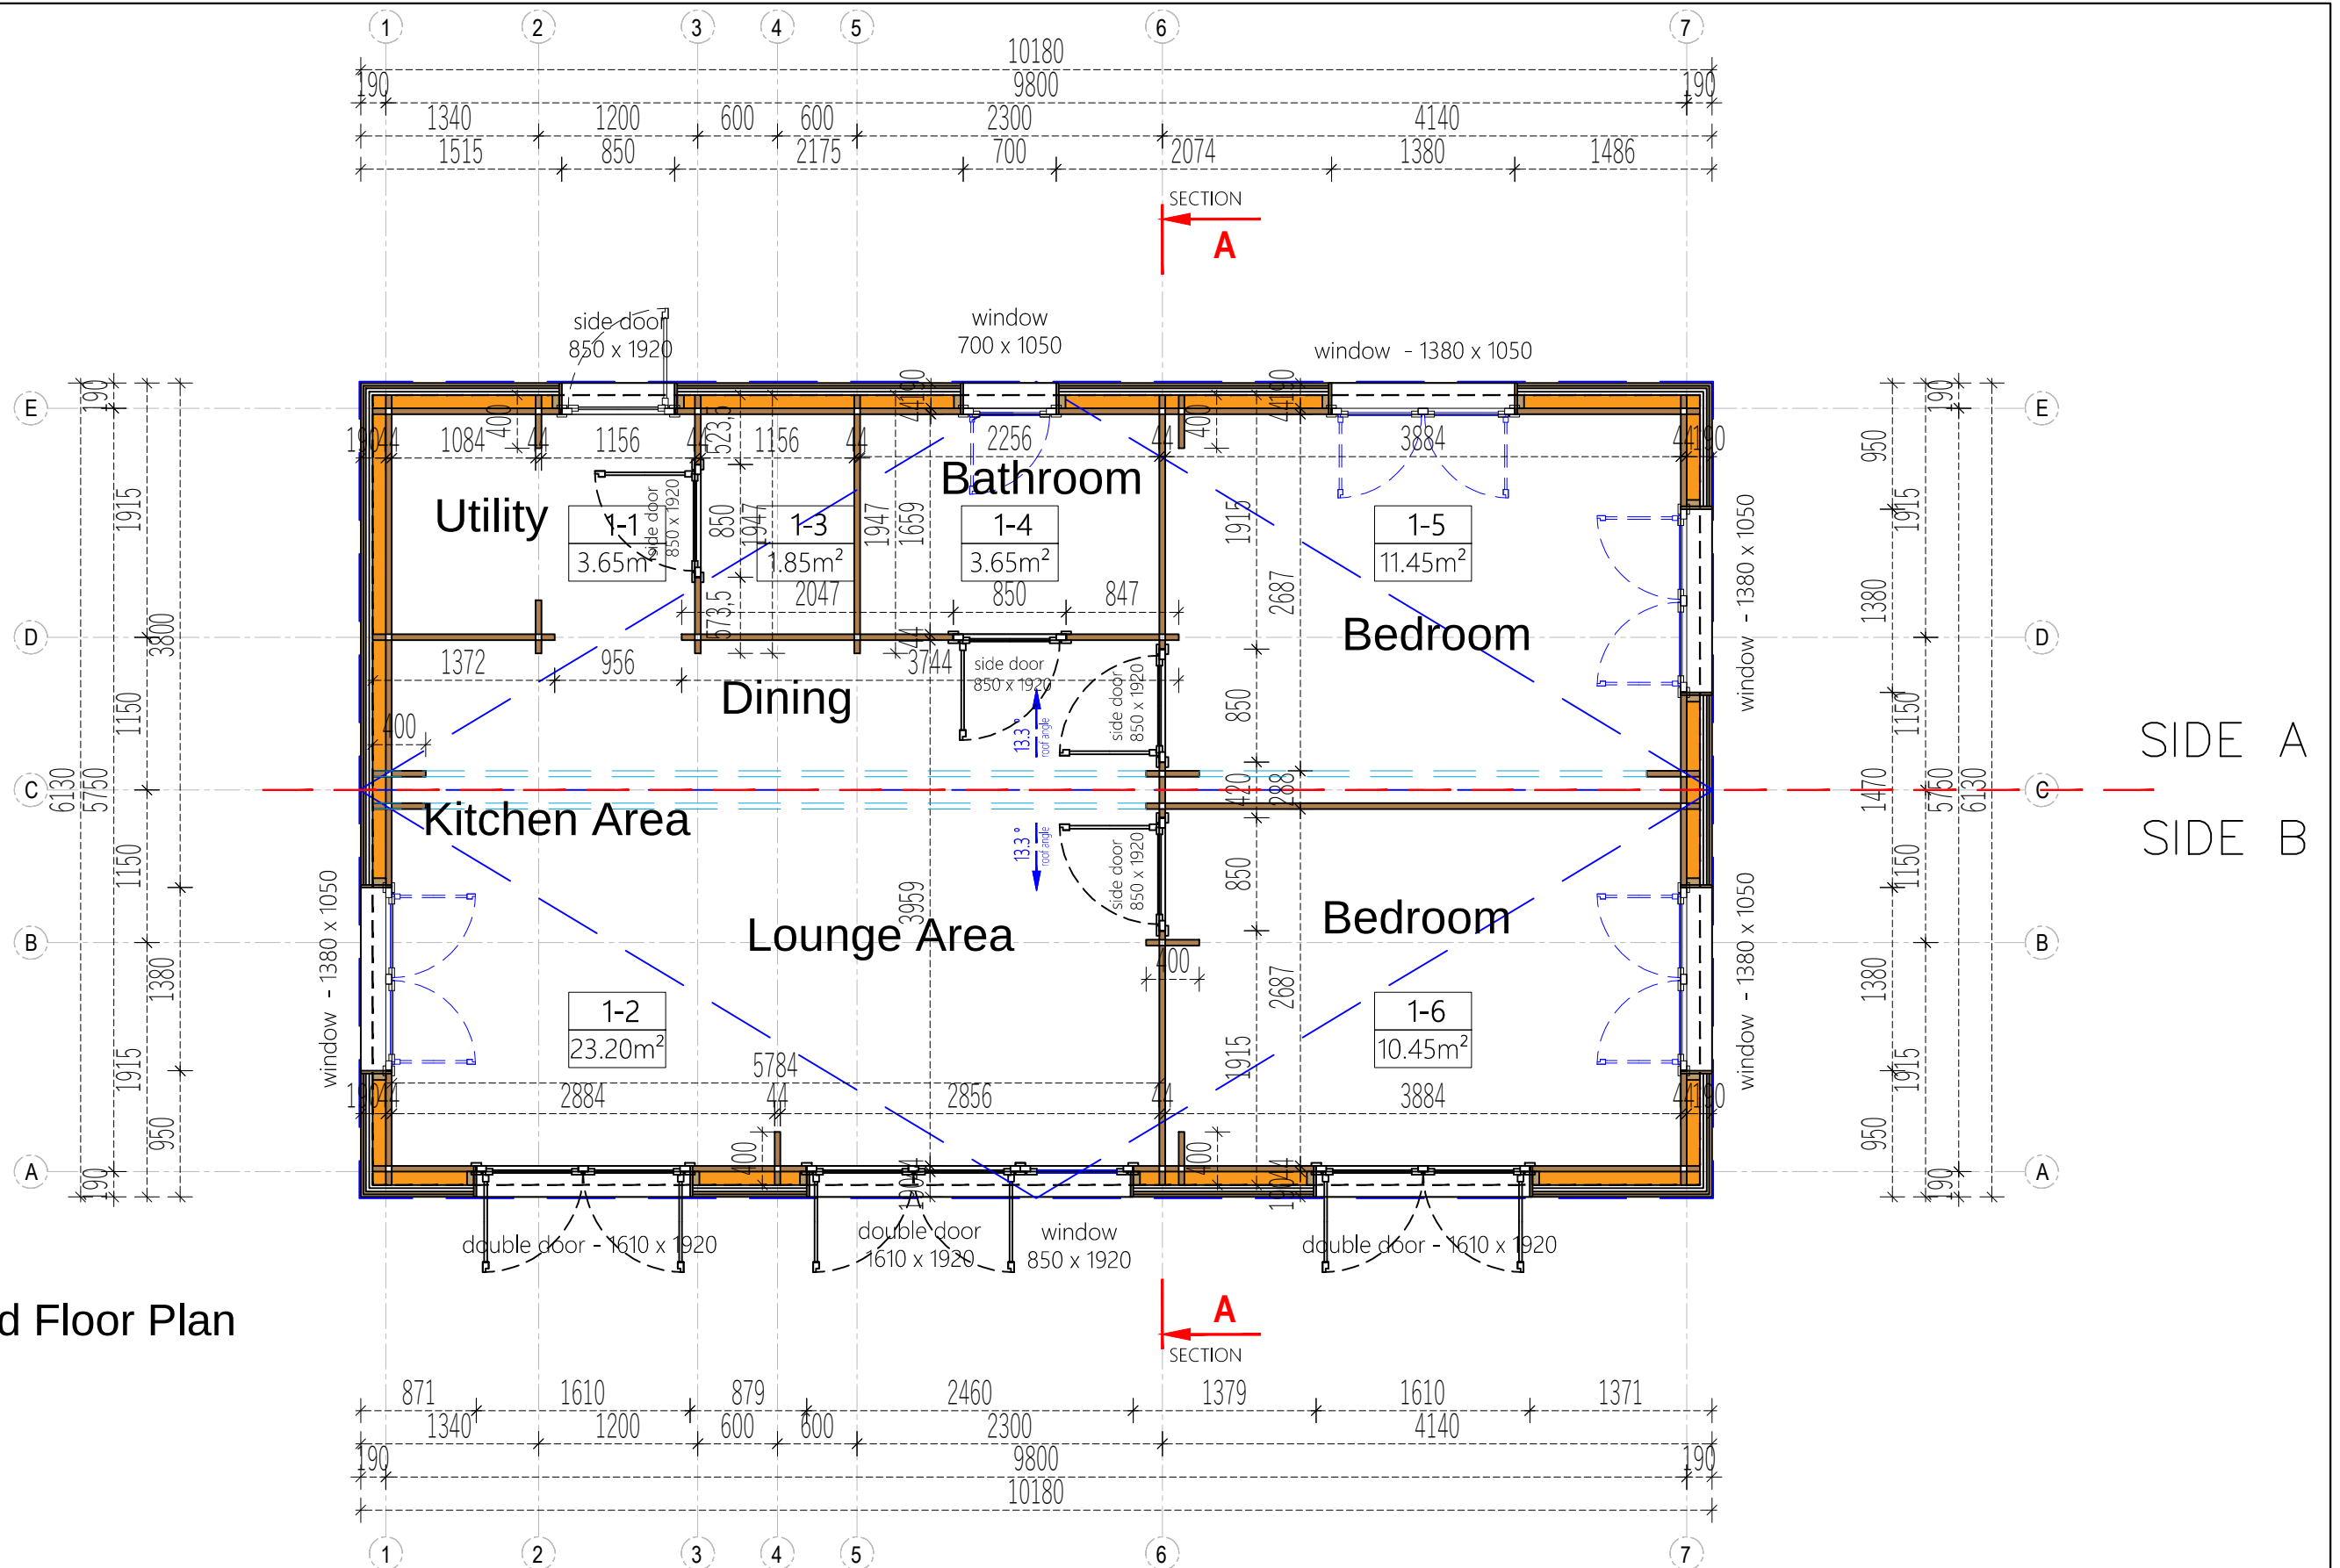

proposed Floor Plan



Project Nr.	dwg ref;100/2081/2026			Rev A	Interior area	54.25 m²	Wall thickness	44+cladding	D.T.	Paper size / scale	A3 / 1:50
-	sheet One				Built - up area	56.35 m²	Built height	min	2515	1 cm - 0.50 meter 01.00 m2.00 m3.00 m4.00 m 2 cm4 cm6 cm8 cm	
-	Name	Date			Roof angle	13.30 °		max	3185		
					Roof area	65.00 m²		▲	-		
					Description		FLOOR PLAN				