


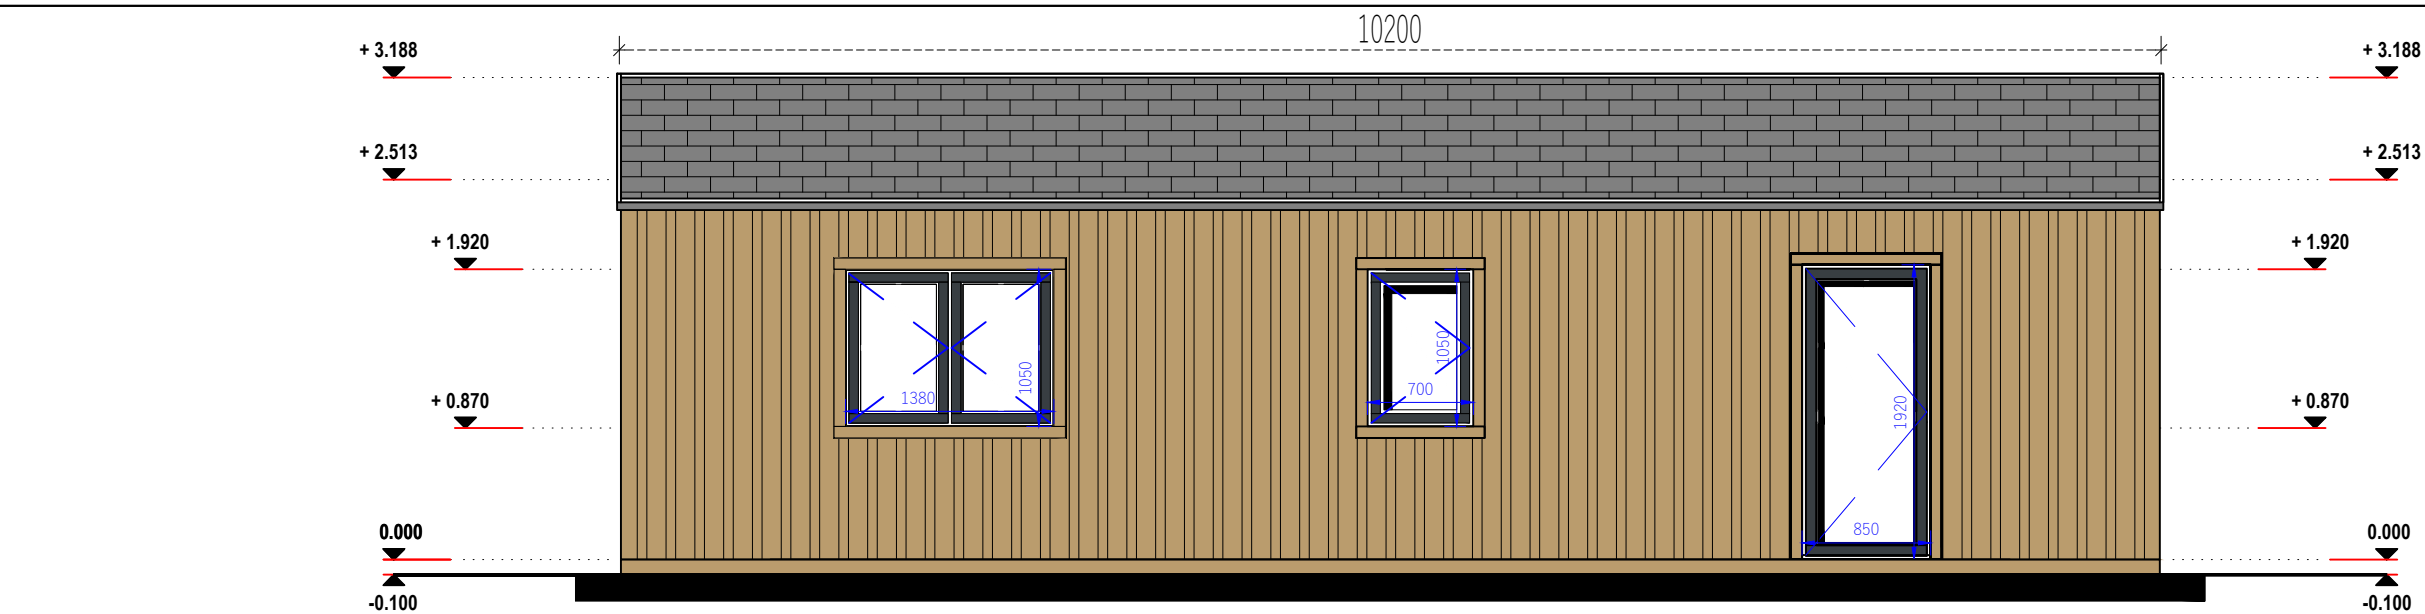


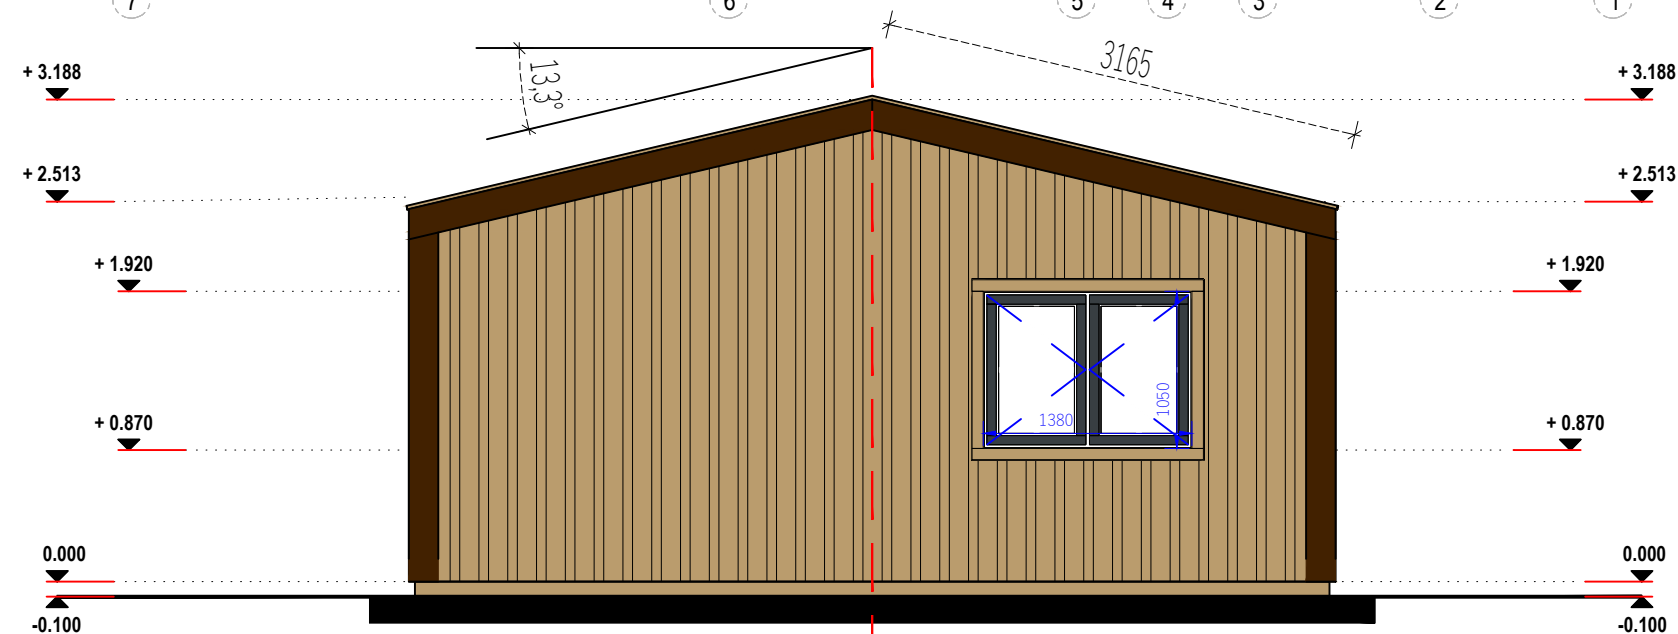

Proposed North West Elevation

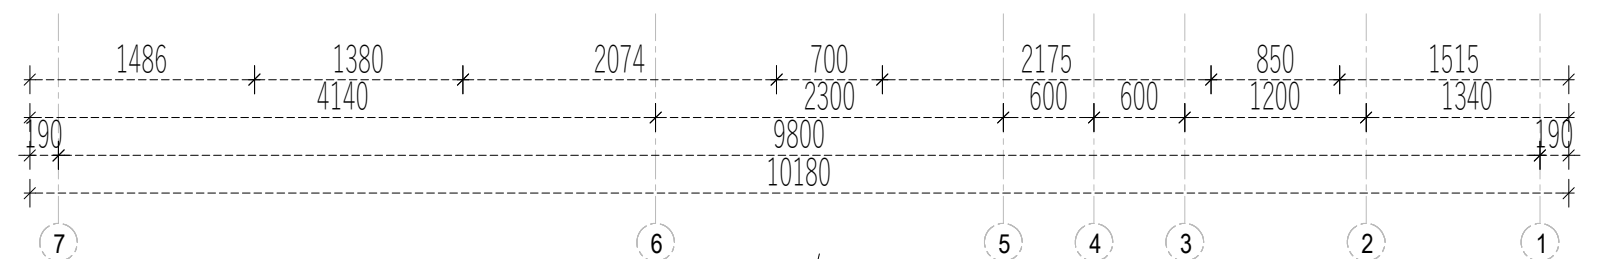

Proposed South West Elevation

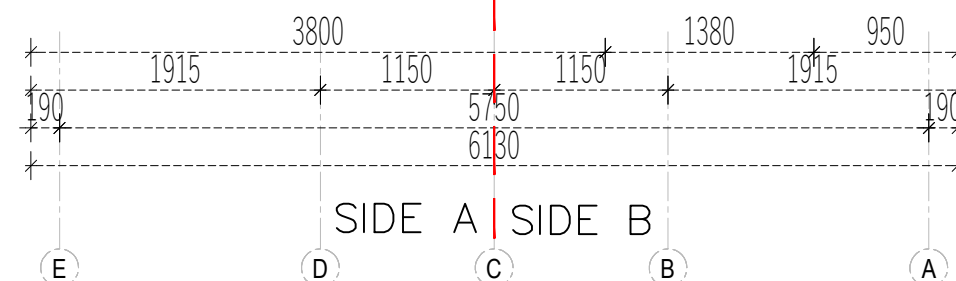

	Project Nr.				Interior area	54.25 m²	Wall thickness		44+cladding	D.T.	Paper size / scale	A3 / 1:50
	-	Sheet Three			Built - up area	56.35 m²	Built height	min	2515	1 cm - 0.50 meter 01.00 m2.00 m3.00 m4.00 m 2 cm4 cm6 cm8 cm		
	-	Name	Date		Roof angle	13.30 °		max	3185			
					Roof area	65.00 m²		▲	-			
					Description		FACADE 7-1, E-A					