

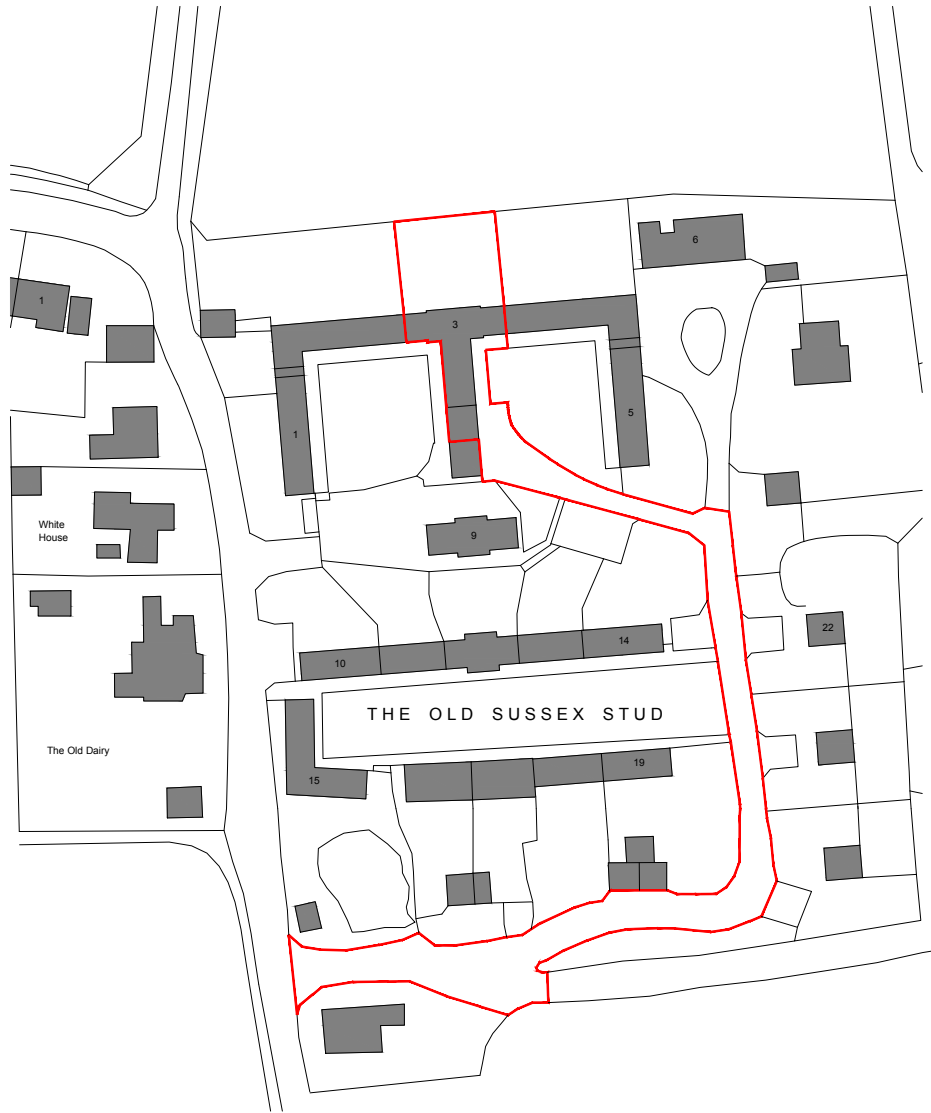


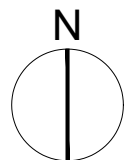

Map number: TQRQM26187212615006
© Crown copyright and database rights 2026 OS 100042766

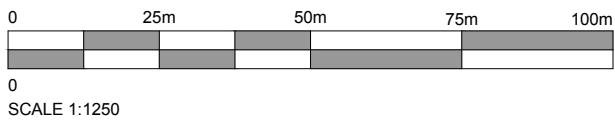

AT ATELIER T & B Tel: 01403 458815 Email: info@atelierb.co.uk www.atelierb.co.uk The copyright in this document and design is confidential to and the property of Atelier T&B Limited	Status PLANNING			
	Client MS HAYES	Drawing Title LOCATION PLAN		
	Project Title 3 THE OLD SUSSEX STUD, COWFOLD ROAD, HORSHAM, RH13 8JP	Scale: 1:1250 @ A4	Date Jul 2026	Drawn TMA
		Drawing No. AT - 096 - P01	Rev. -	