




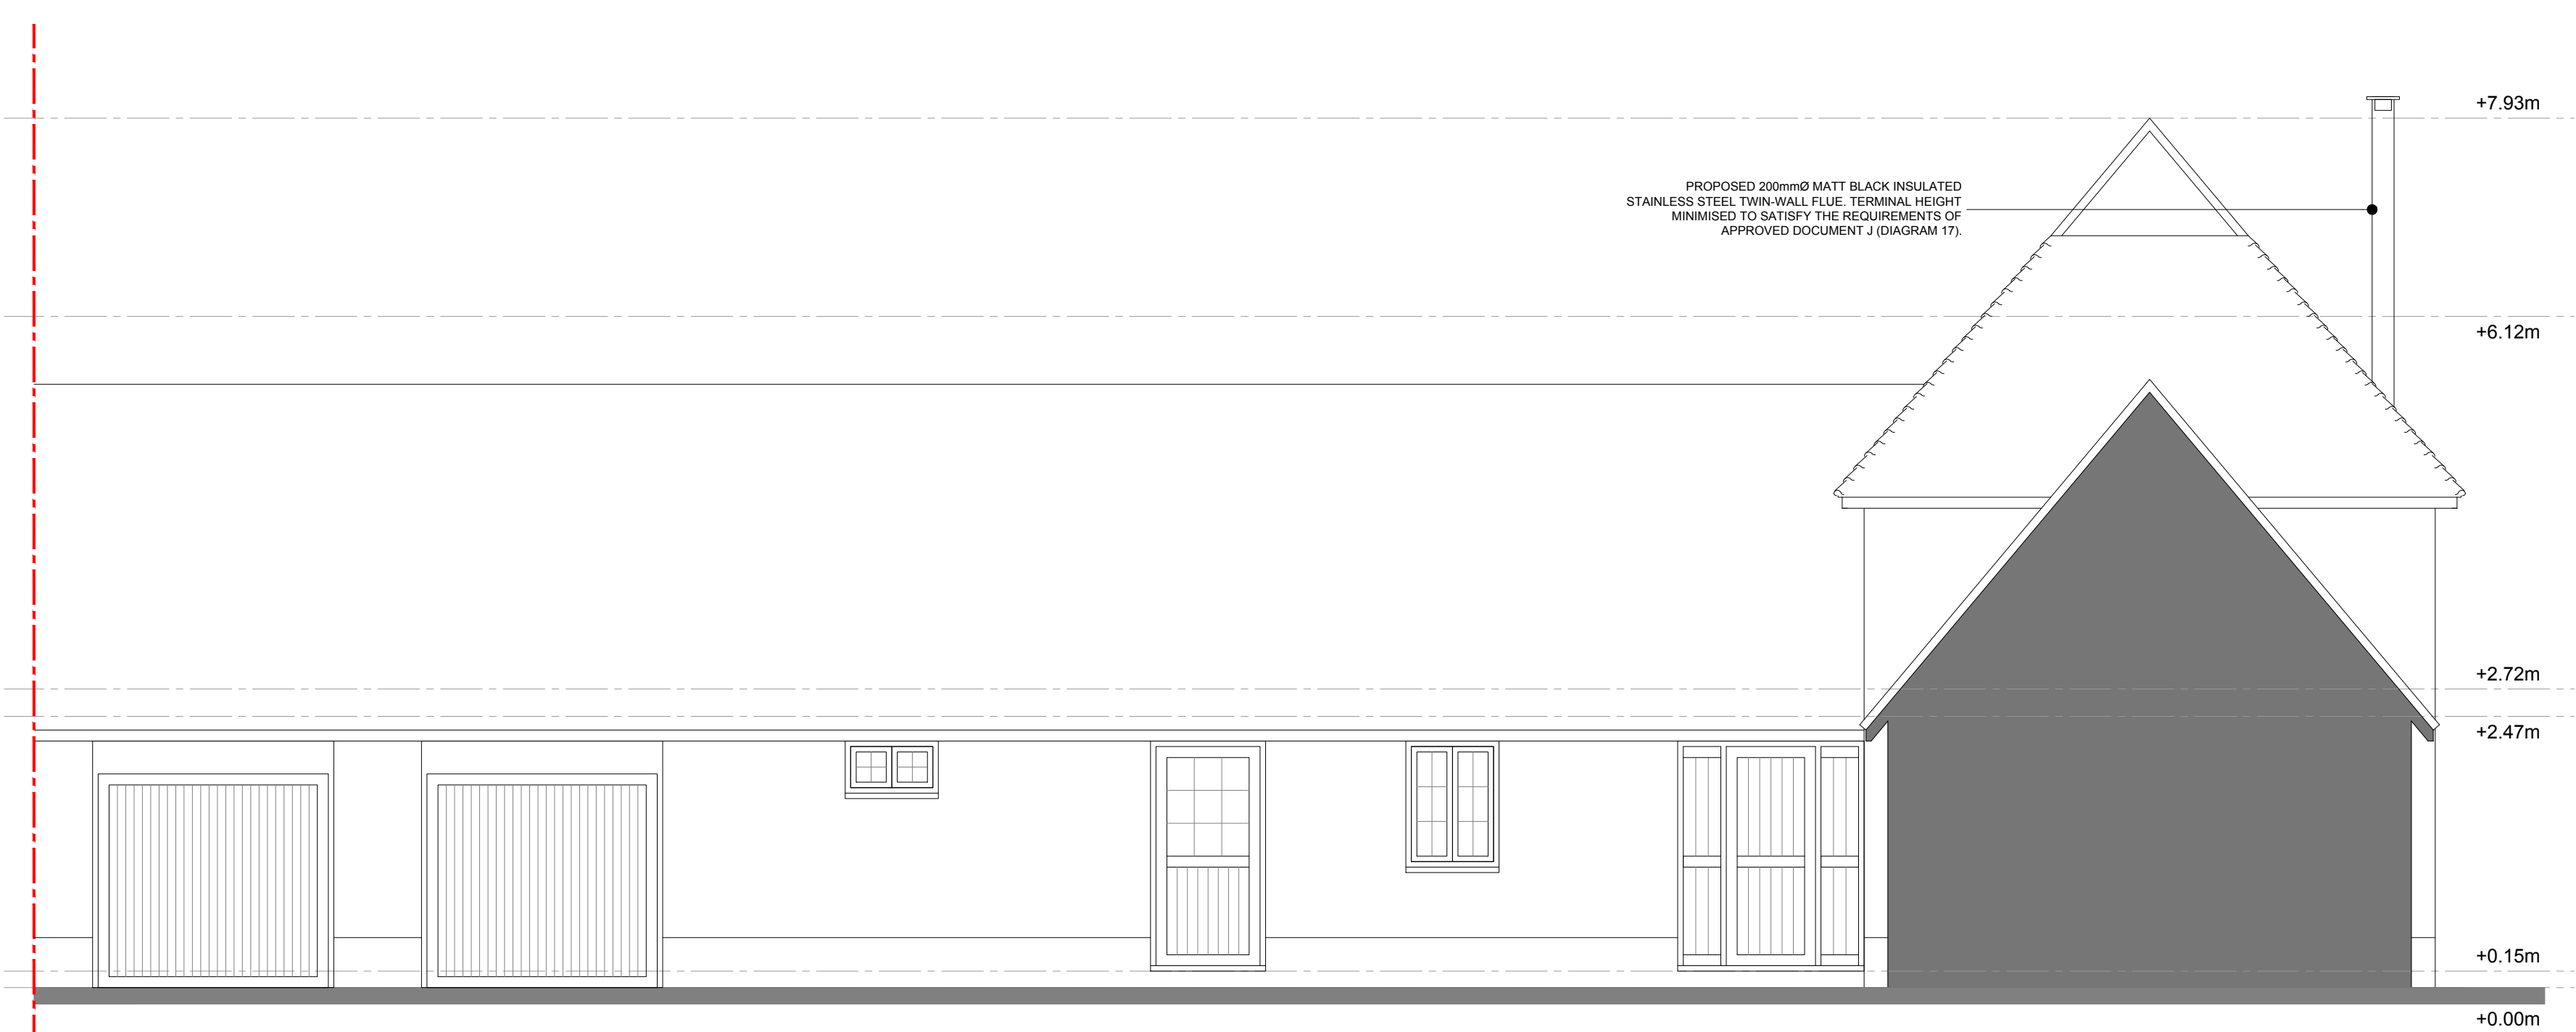

SIDE ELEVATION (EAST)

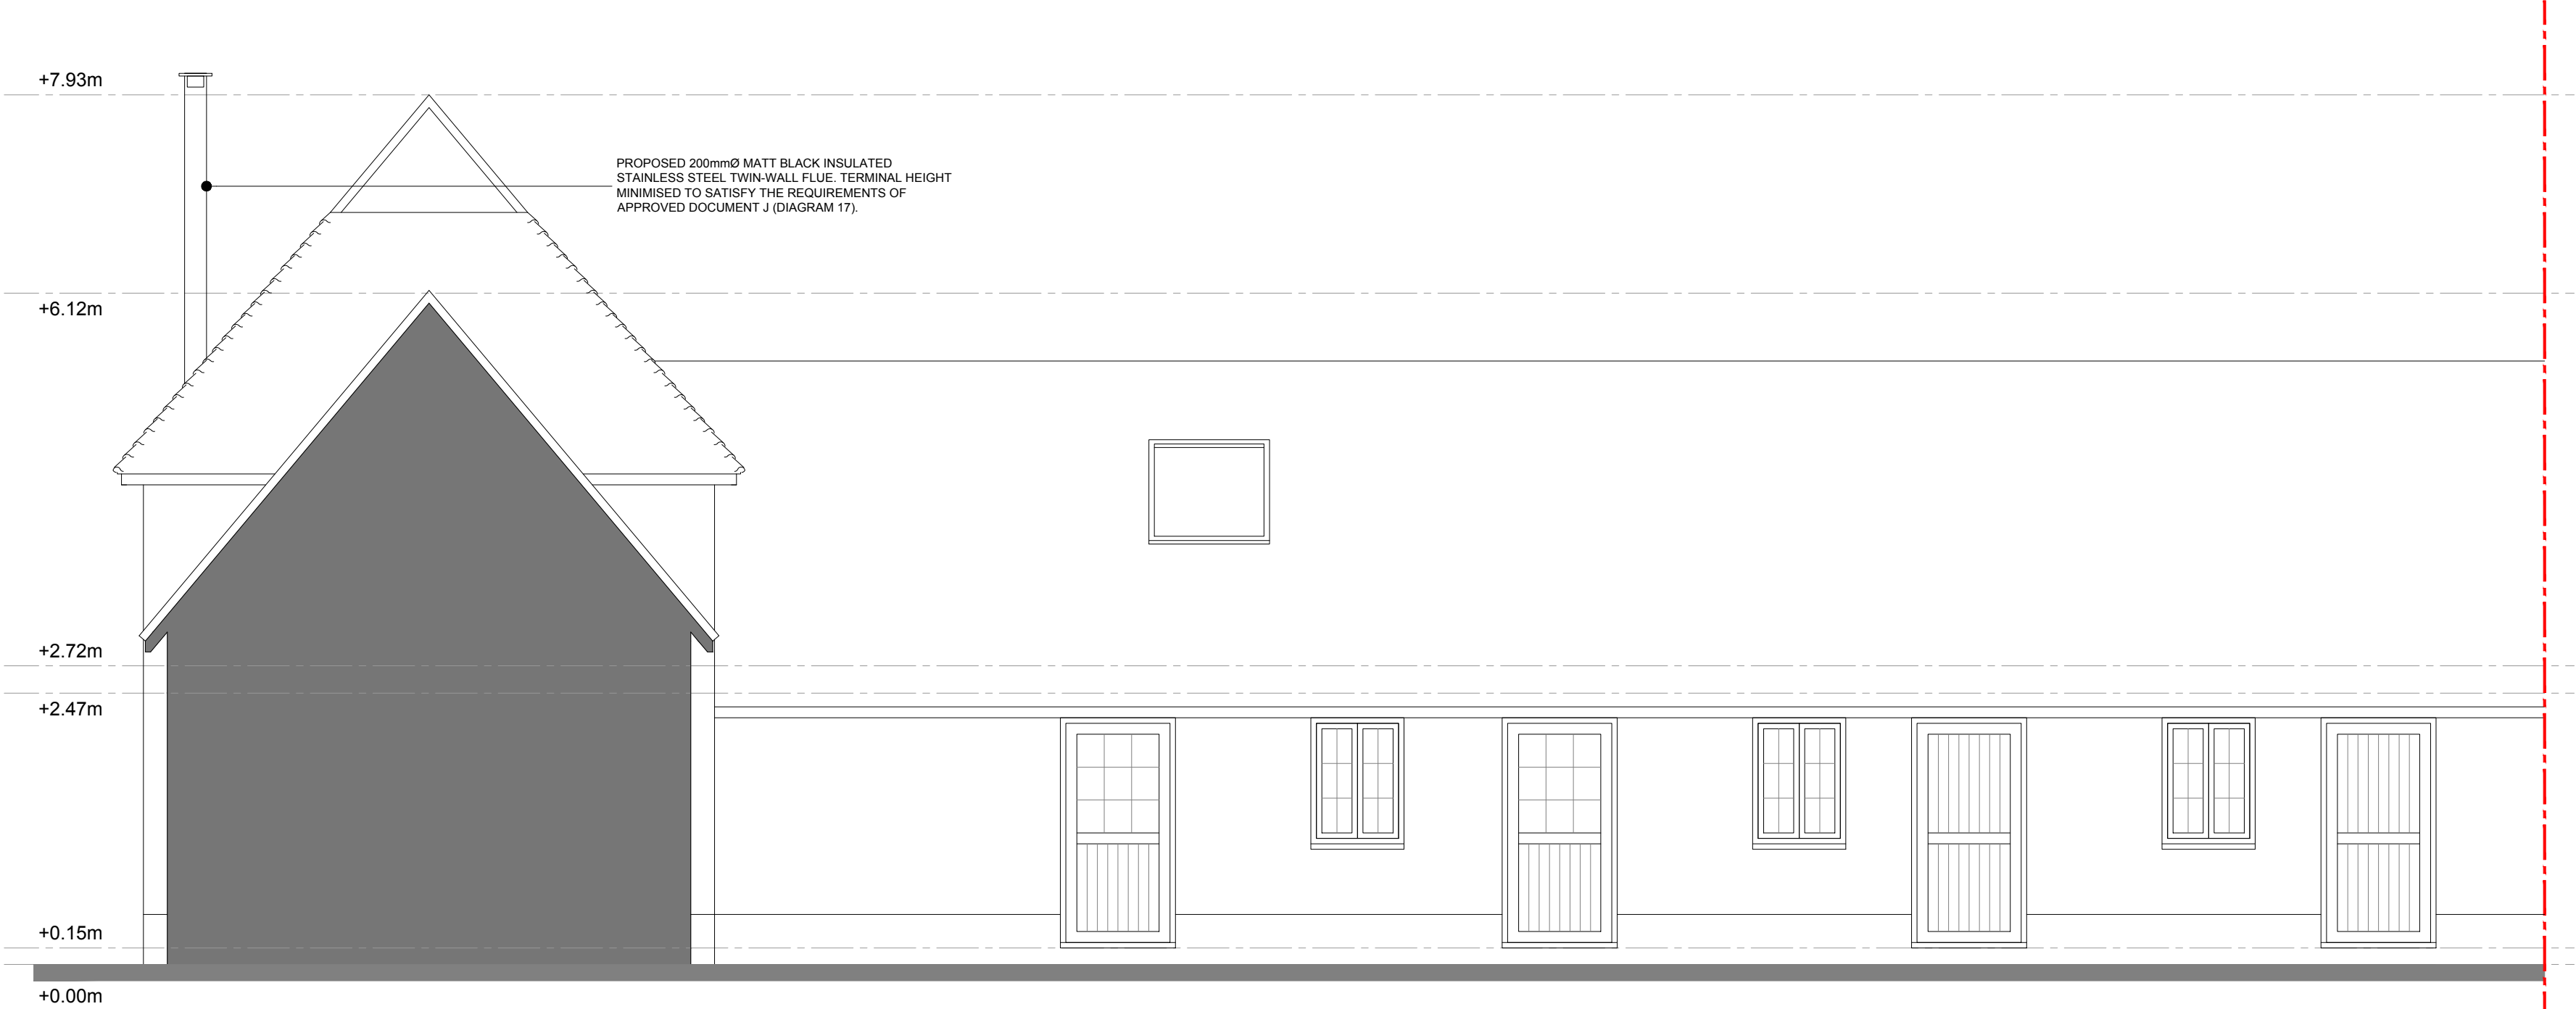

SIDE ELEVATION (WEST)

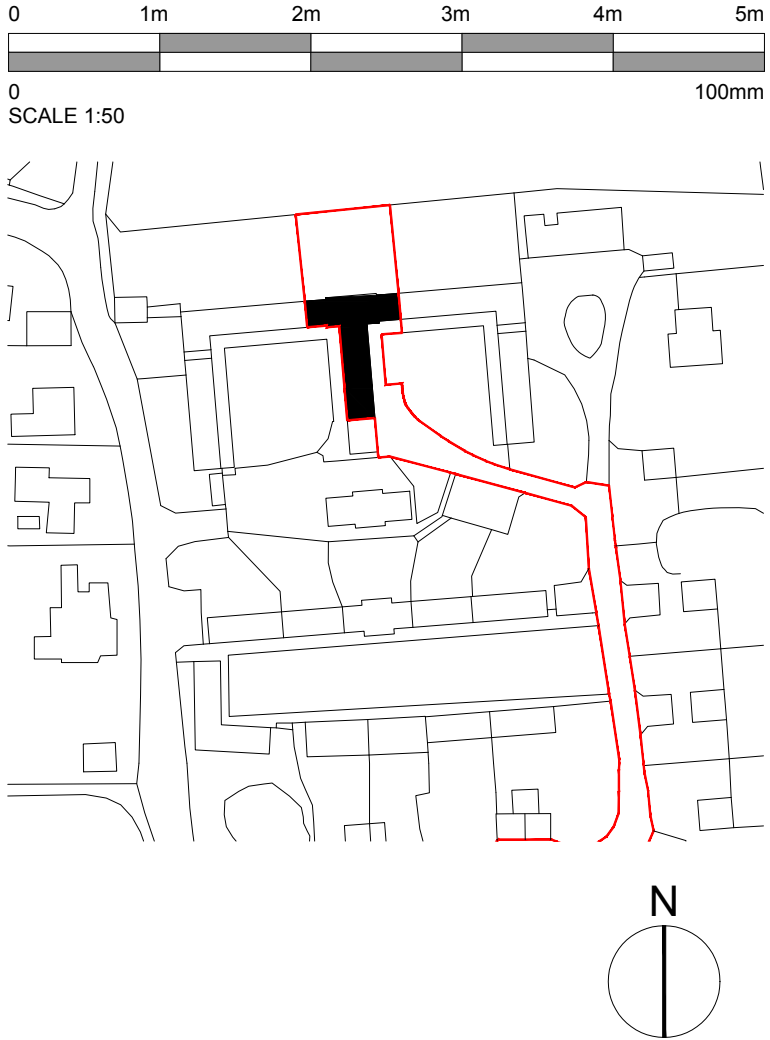

Notes:

- 01. Entrance Hall
- 02. Garage
- 03. Kitchen
- 04. Dining
- 05. Living
- 06. Snug
- 07. Bathroom 2
- 08. Utility
- 09. Bedroom 4
- 10. Dressing
- 11. Bedroom 3
- 12. Bathroom 1
- 13. Bedroom 2
- 14. Dressing
- 15. Landing
- 16. Bedroom 1

Rev.	Date	Detail
-	-	-

Status	PLANNING
--------	----------

AT

ATELIER
T & B

CIAT

affiliate

Tel: 01403 458815 mail: info@atelierTB.co.uk
www.atelierTB.co.uk

Client	MS HAYES
--------	----------

Project Title	3 THE OLD SUSSEX STUD, COWFOLD ROAD, HORSHAM, RH13 8JP
---------------	--

Drawing Title	PROPOSED ELEVATIONS
---------------	---------------------

Scale.	1:50 A2	Date	Jul 2026	Drawn	TMA
--------	---------	------	----------	-------	-----

Drawing No.	AT - 096 - P13	Rev.	-
-------------	----------------	------	---

The copyright in this document and design is confidential to and the property of Atelier T&B Limited