N

GENERAL NOTES

THIS DRAWING HAS BEEN PREPARED FOR PLANNING PURPOSES ONLY.

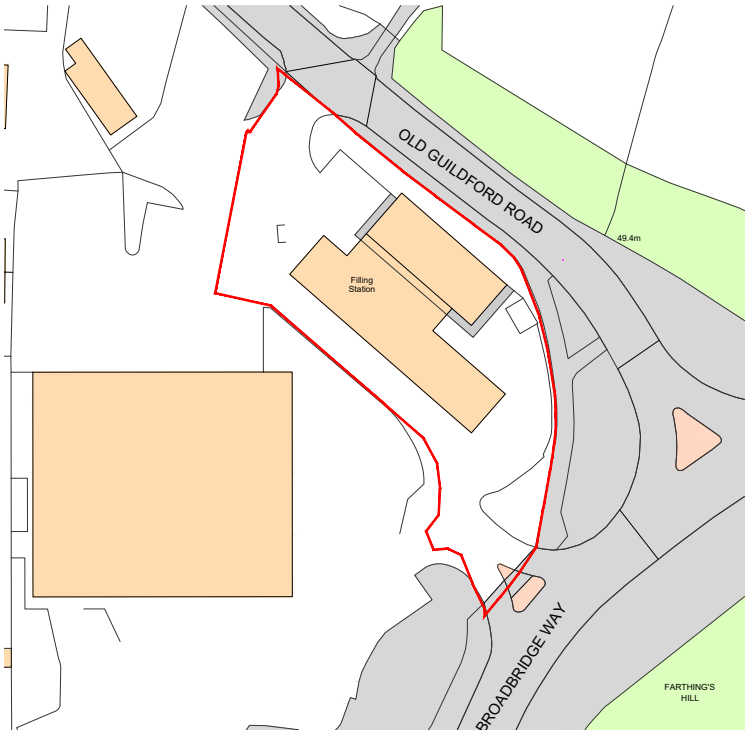

Ordnance Survey, (c) Crown Copyright 2024. All rights reserved. Licence number 100022432

LOCATION PLAN

SCALE 1:1250 @ A4

KEY:

Site Boundary

SCALE 1:1250 @ A4

0 40 80

PLANNING DRAWING

NOTES:

A4 ORIGINAL PLOT SIZE

ARTELIA Passion & Solutions

REV	DATE		BY
C	26.03.24	Site Boundary Line type Updated.	RS/WS
B	25.03.24	Site Boundary Updated.	RS/WS
A	13.03.24	Red Line Boundary Updated	BKV/WS

PROJECT: SHELL HORSHAM
GUILDFORD ROAD, HORSHAM
WEST SUSSEX, RH12 3NS

TITLE: LOCATION PLAN

DRAWN BY :	BKV/WS	SCALE :	1:1250@A4
DATE :	09-02-2024	PLOT DATE :	09-02-2024
CAD FILE :	M:\ARTELIA (EX-COTEBA)\SHELL EV\14305\HORSHAM-EV-PLG-24		

mbh

MBH Design Studio Ltd.
Brook House, Apex Court
Camphill Rd
West Byfleet
KT14 6SQ

T: 01932 352727

SHELL UK OIL PRODUCTS LTD.
SHELL CENTER, YORK ROAD
LONDON, SE1 7NA
UNITED KINGDOM

DWG No	10018944	PLNG-00	24	C