
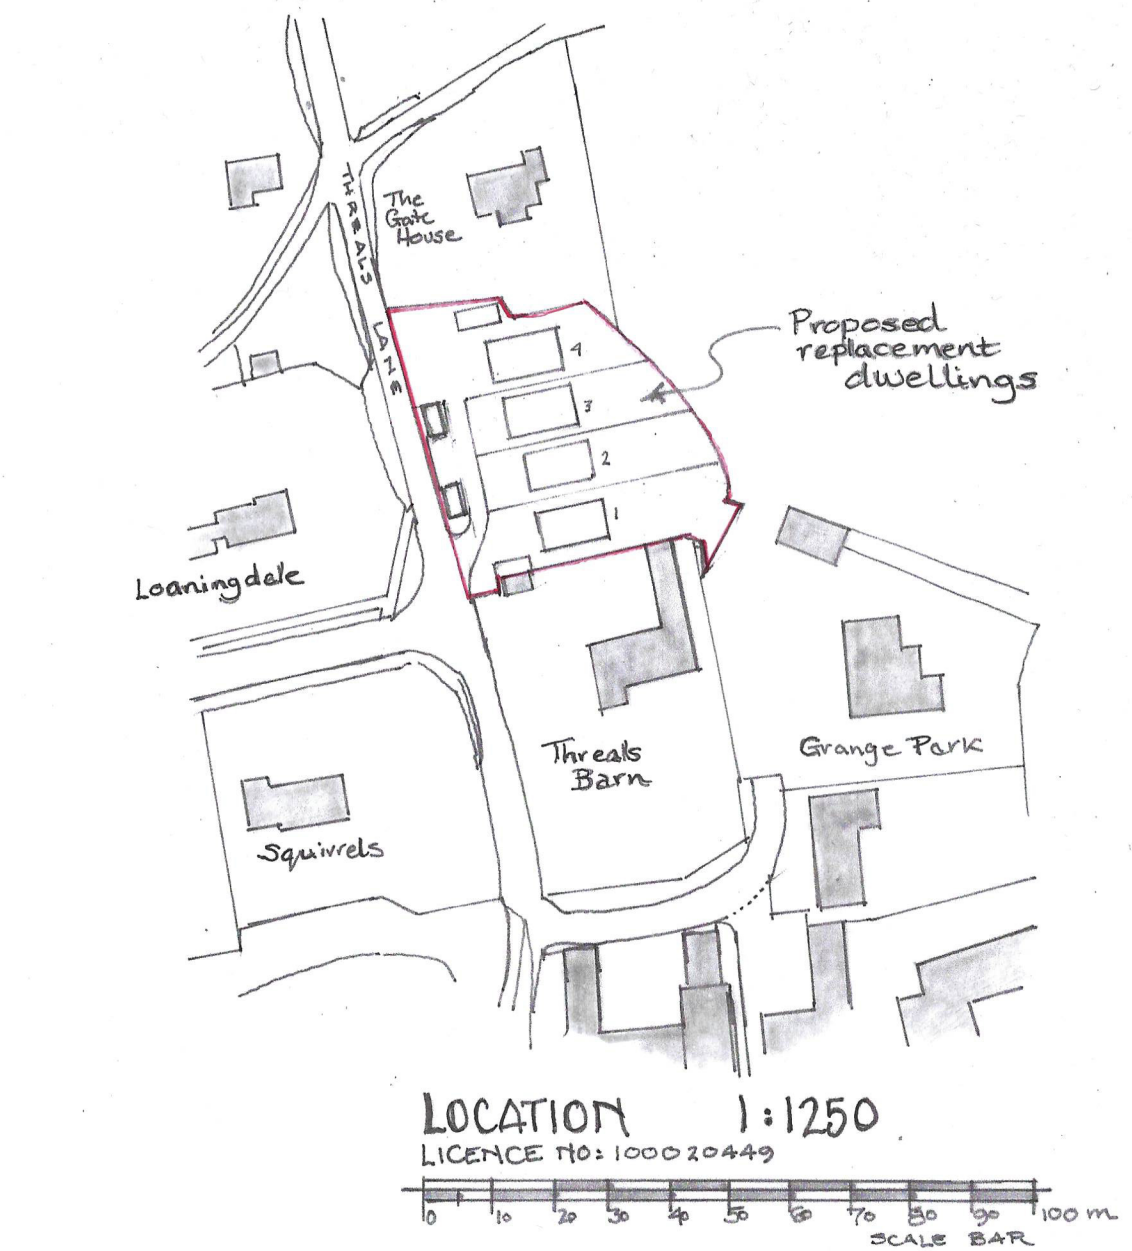


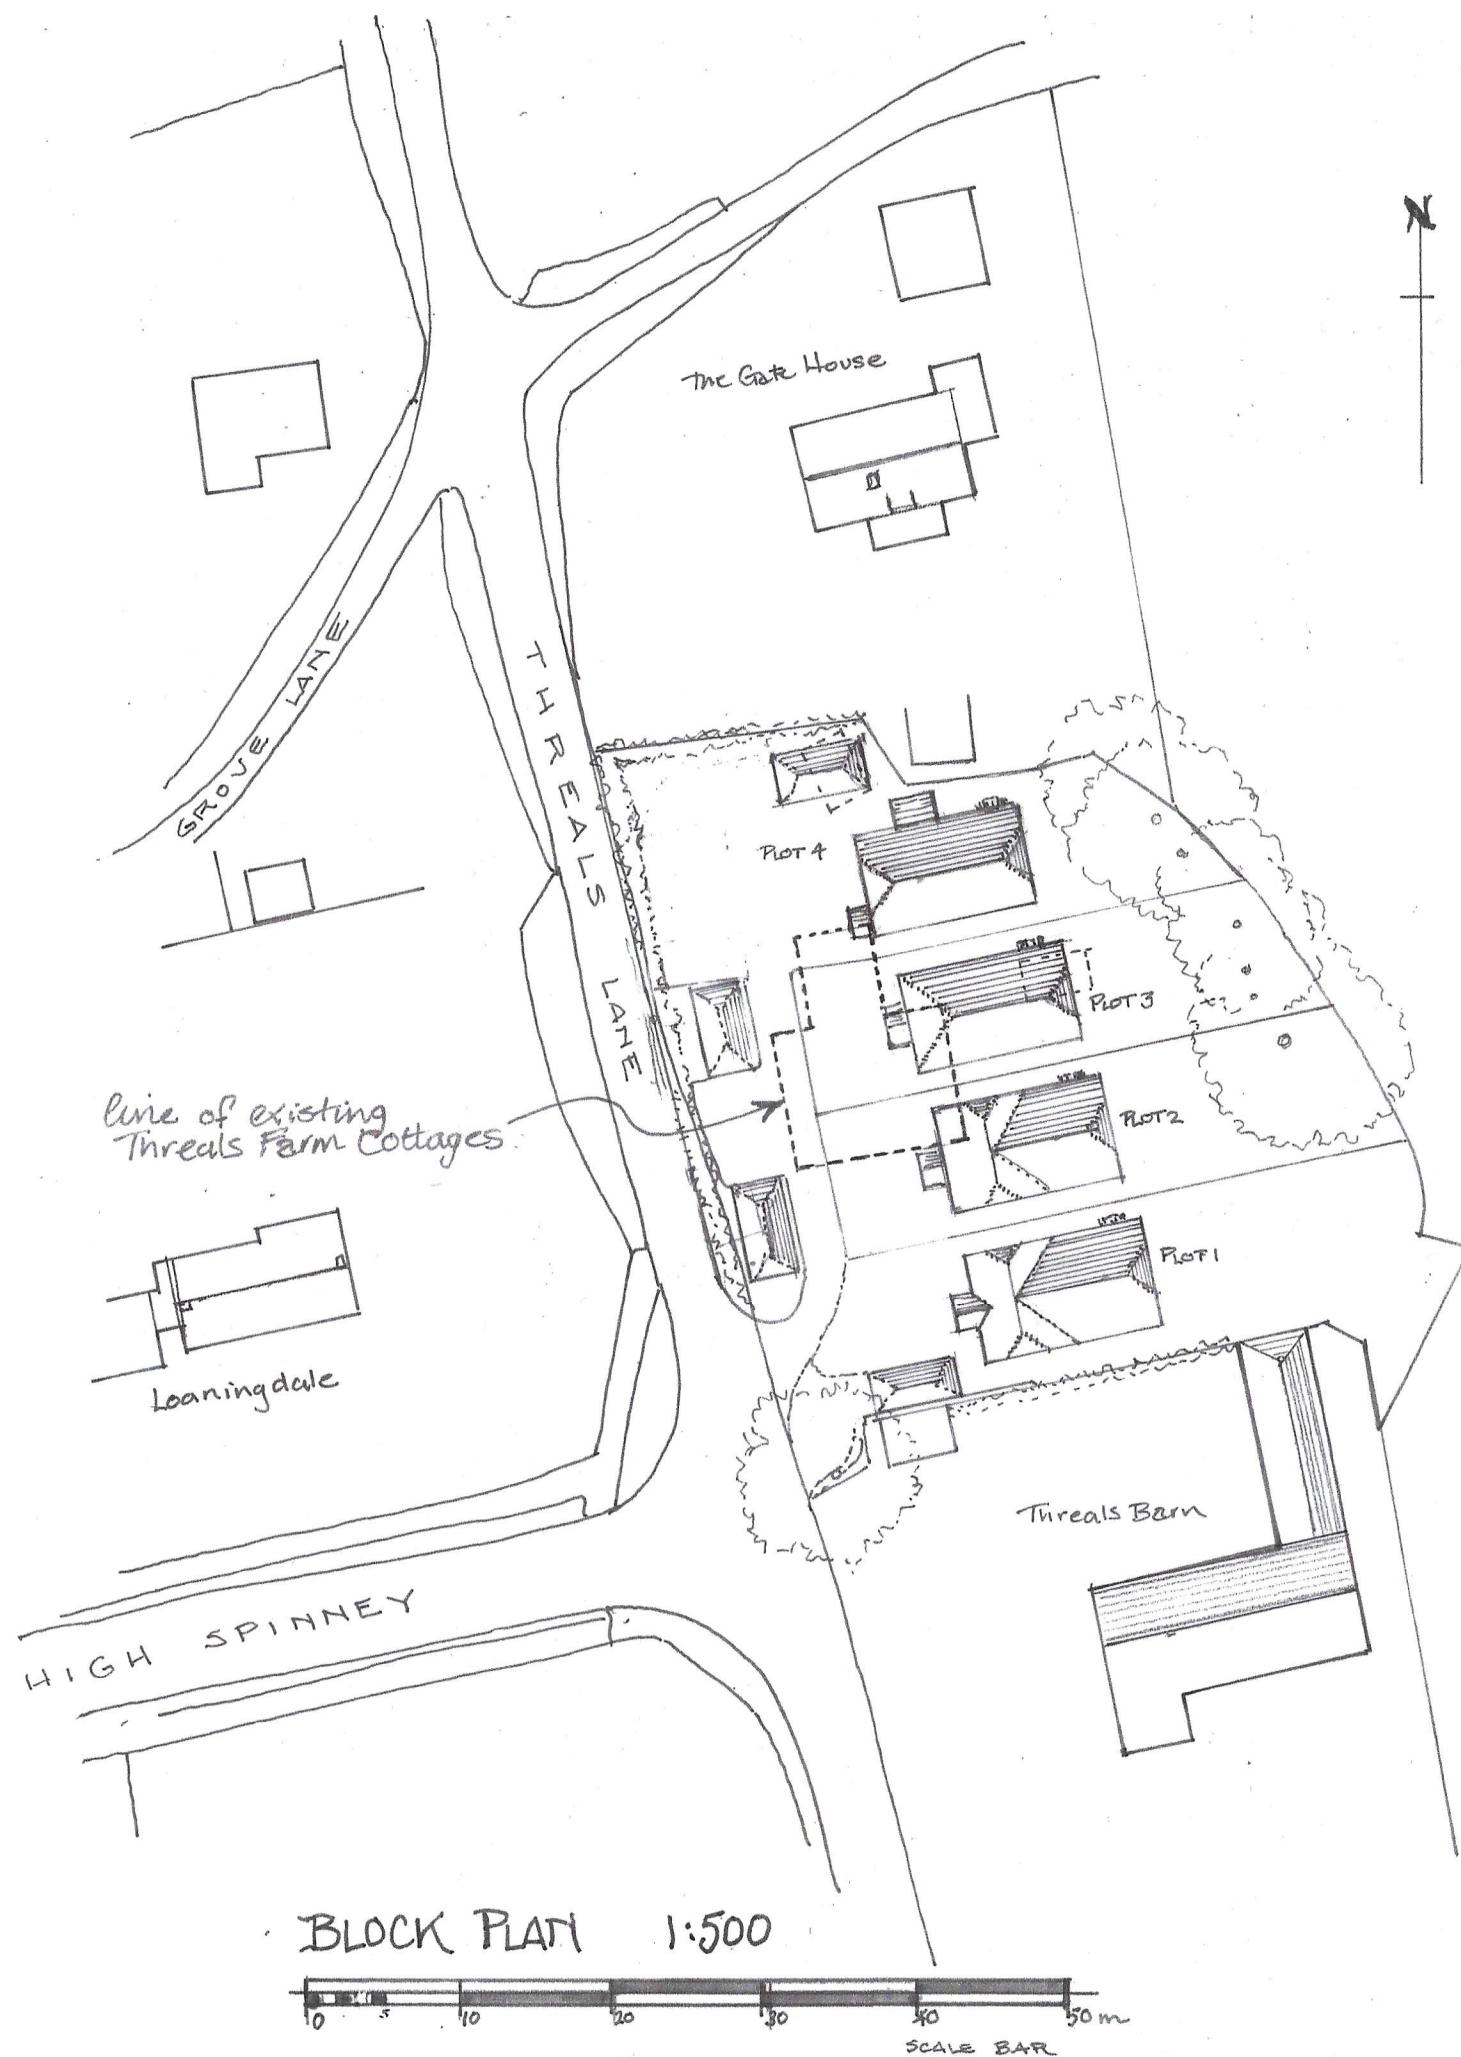

THREALS FARM COTTAGES
THREALS LANE · W. CHILTINGTON
W SUSSEX · RH20 2RF

PROPOSED REPLACEMENT
DWELLINGS

BLOCK PLAN 1:500
LOCATION 1:1250
@ A3

O'BRIEN HOMES LTD
BOSHAM · W. SUSSEX
TEL: 01243 574 455

DATE: SEPT 2026 JNG: NO 2608 01