
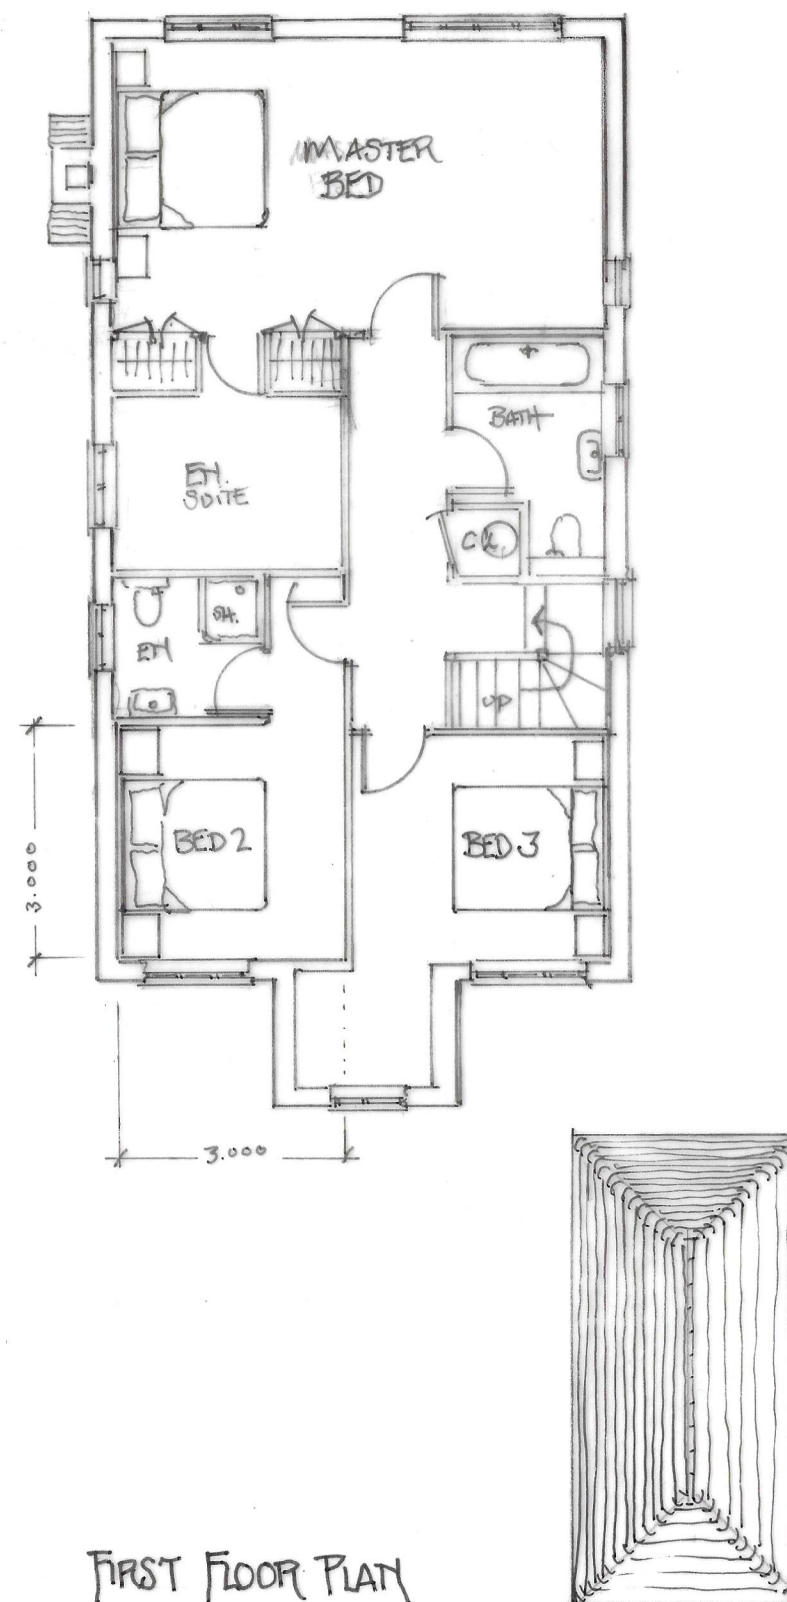


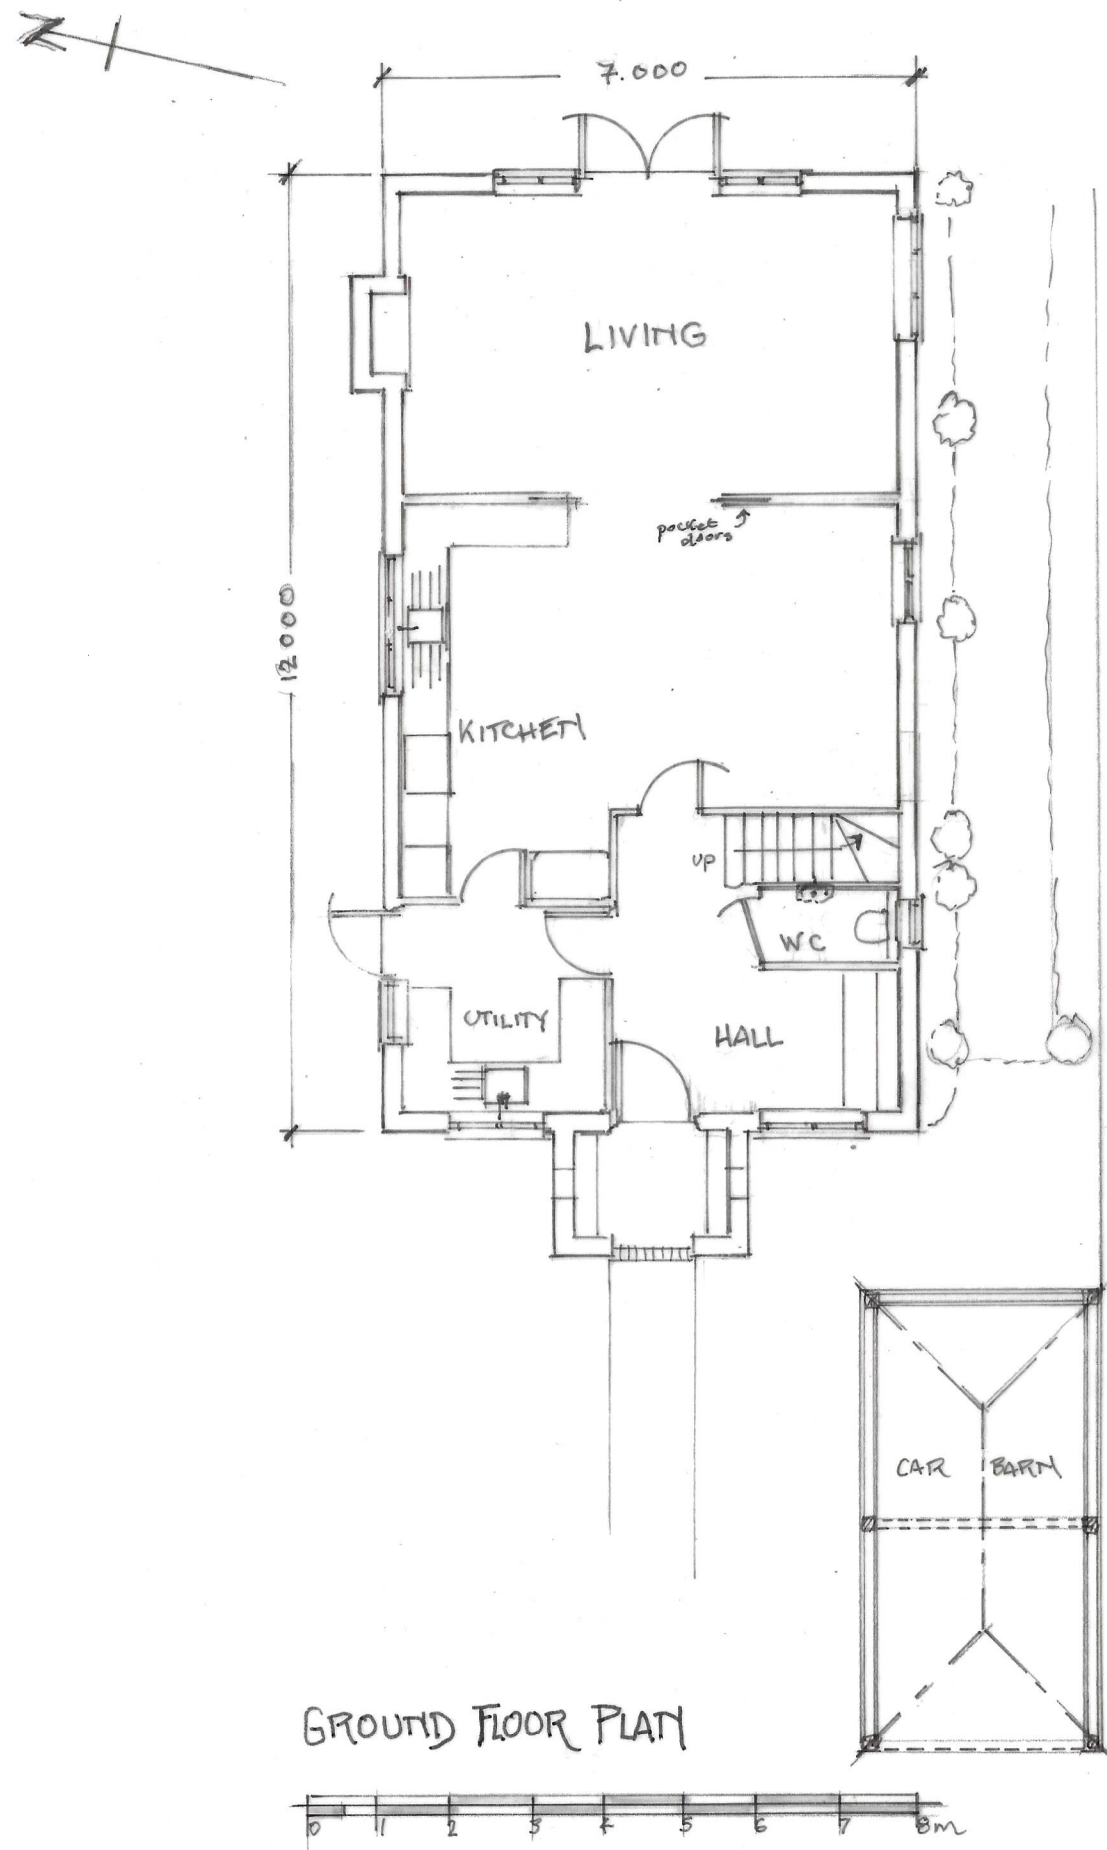

THREALS FARM COTTAGES
THREALS LANE · W. CHILTINGTON
W. SUSSEX · RH20 2RF

PROPOSED REPLACEMENT
DWELLINGS

PLOT 1
(PLANS)

1:100
@ 43

O'BRIEN HOMES LTD
BOHAM · W. SUSSEX
TEL: 01243 574 455

DATE: SEPT 2026 DWG NO 2608 03