
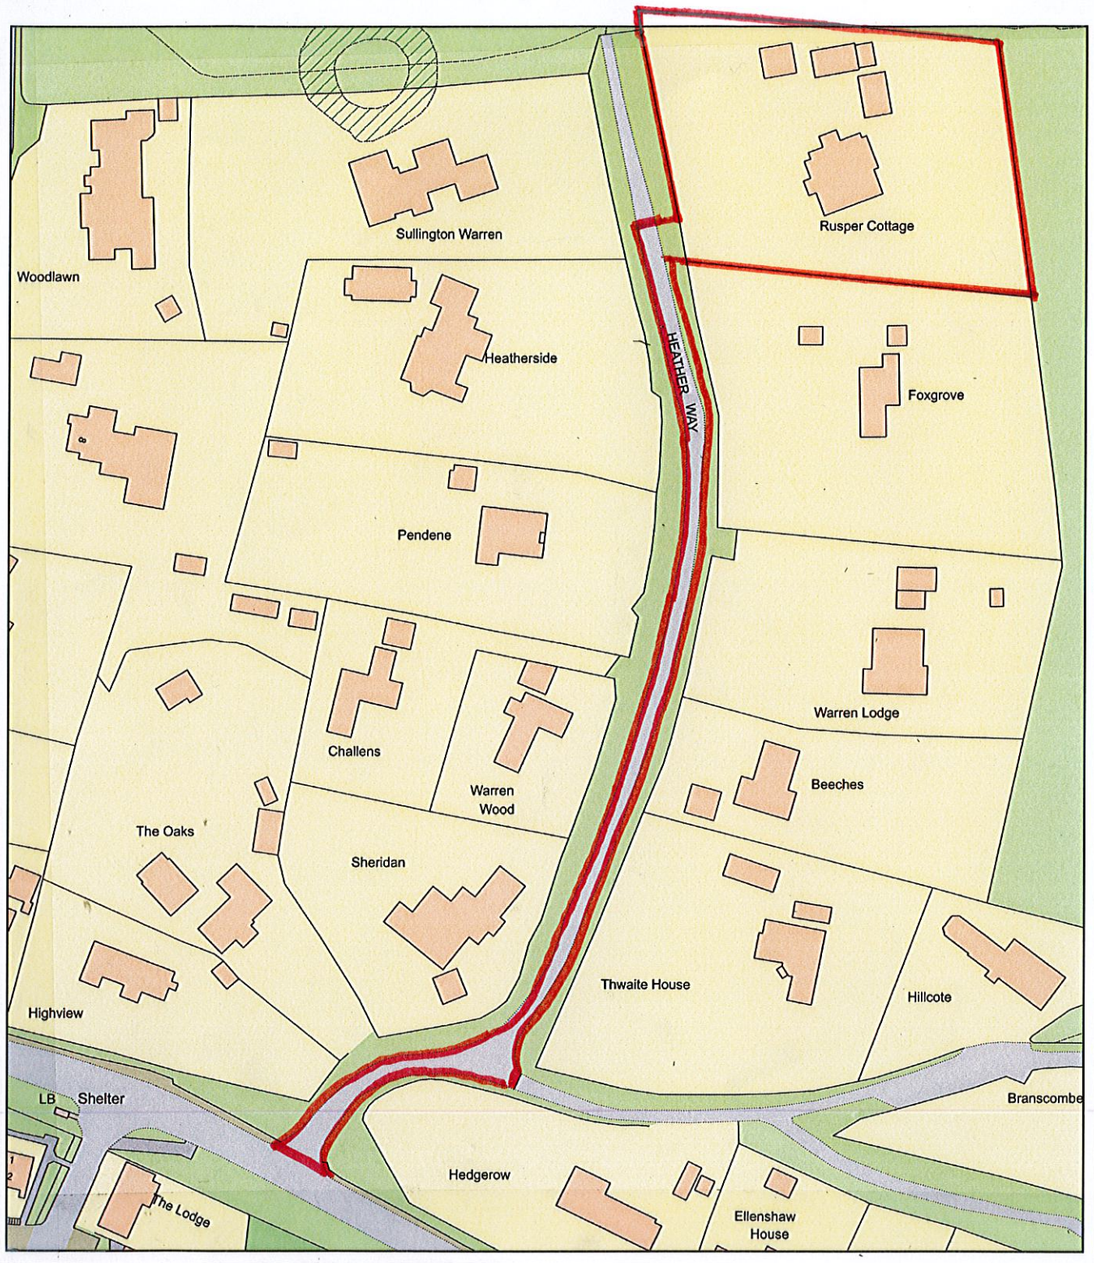


LOCATION PLAN 1:1250

0 5 10 15 20 25 30 35 40 45 50 m

N

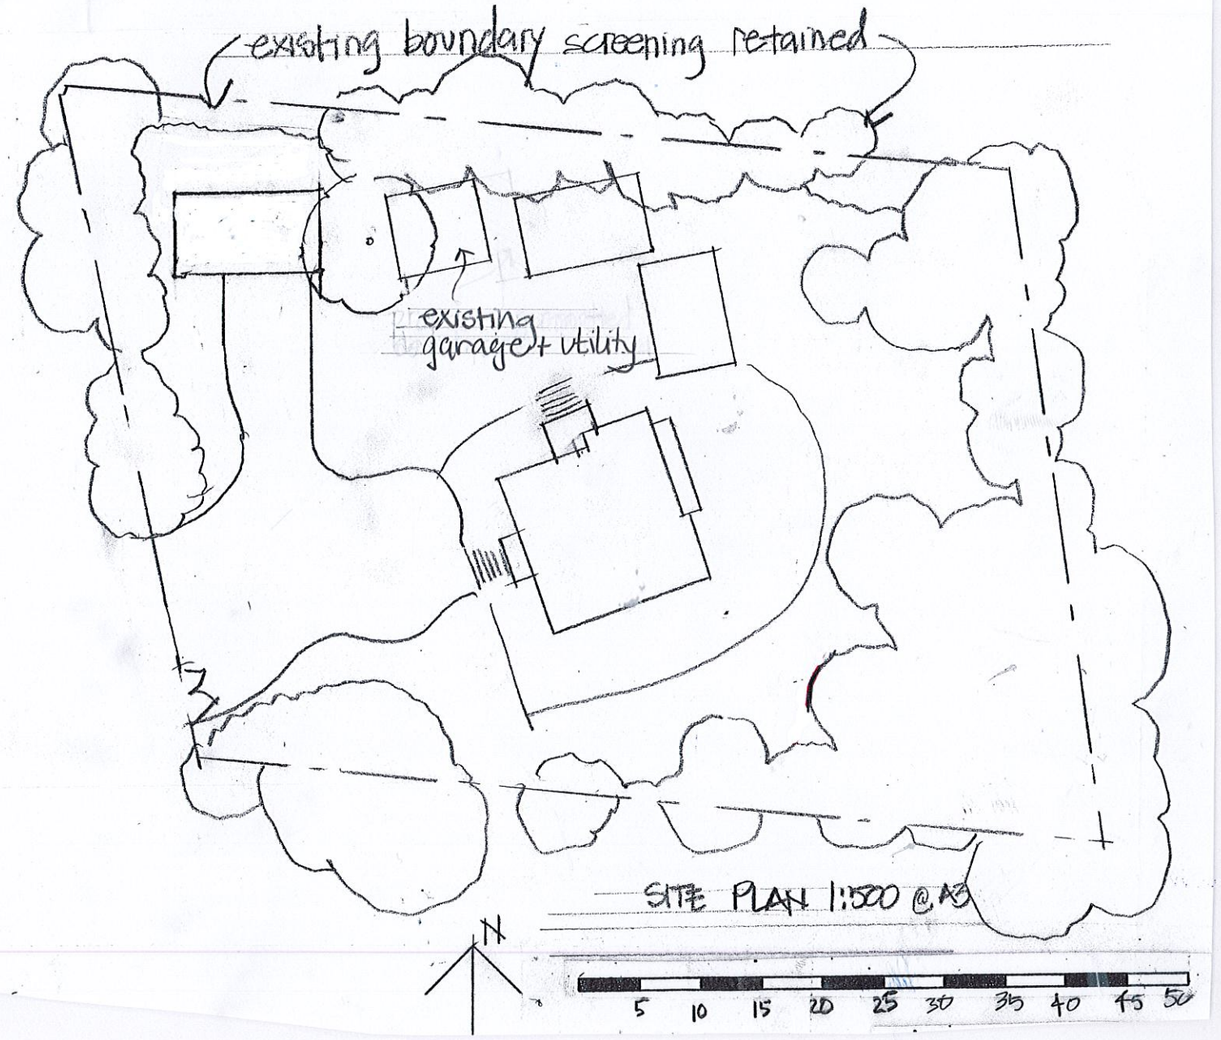

DRAWING TITLE - GARAGE CONVERSION	CLIENT - James Home	DRAWING No. - 2986/1	
JOB TITLE - HIGHGATE, HEATHER WAY, STORRINGTON RH20 4DD	SCALE 1:1250 1:500 @ A3	DATE - Feb 2024	

JF JAYE FORD ARCHITECTURE

Jaye Ford RIBA
Architect

T: +44 (0)1903 745393
M: +44 (0)7905 336280
E: jaye@jayeford.com
W: jayeford.com
A: Manleys | Manleys Hill | Storrington | West Sussex | RH20 4BT