
Do not scale from this drawing except for planning purposes.
Contractor to take and check all dimensions on site before work commences.
Discrepancies to be reported to Cranmill Designs (Sussex) Ltd.
Subcontractor to verify all dimensions on site before making a shop drawing or commencing manufacture.
This drawing is copyright and must not be reproduced without permission.

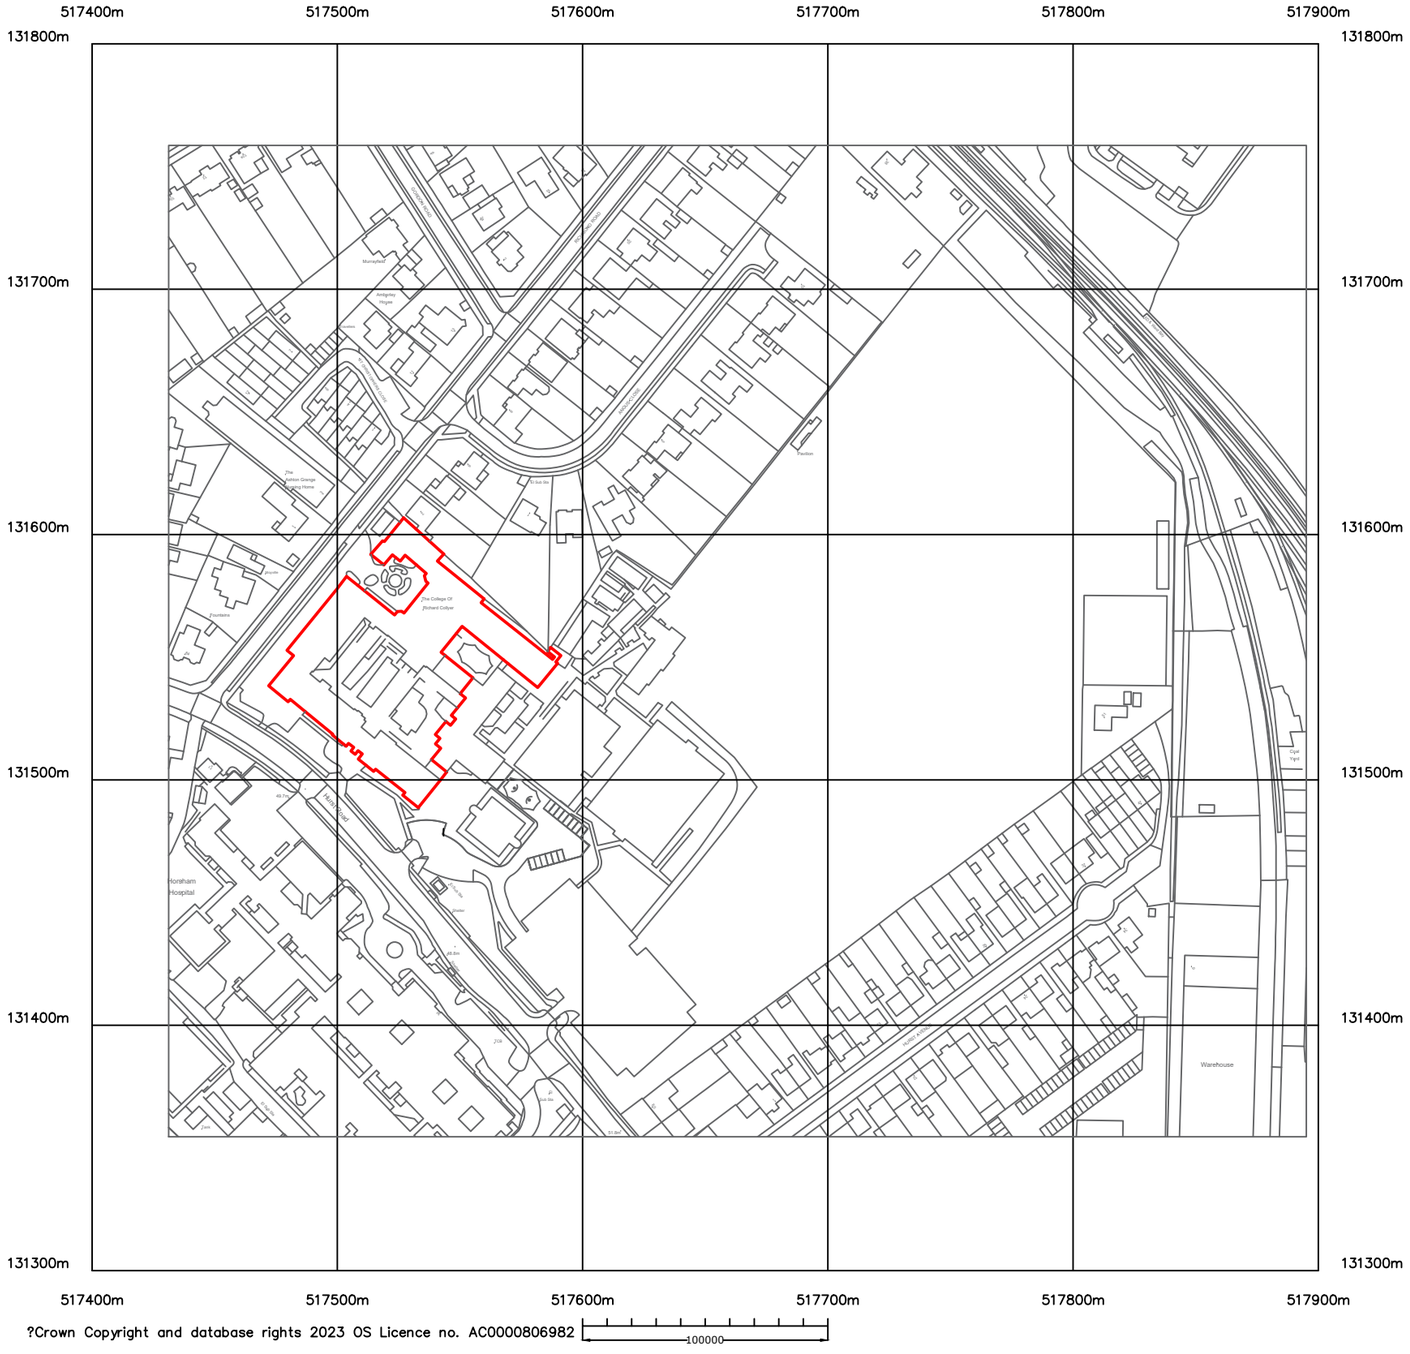

PAPER SIZE A3

Cranmill Designs (Sussex) Ltd
Limes, The Glade, Uckfield. TN22 1EF
Tel:07585802082 Email:kevin.towning@live.com
Design specialists to the Commercial, Residential & Leisure Construction Industry
Company No. 3948153

Scale: AS NOTED Date: OCT. 2026 Drg.No.:RW/2

82 Hurst Rd, Horsham RH12 2EJ
LOCATION

The College of Richard Collyer
Project Name: