


Windacres Farm, Church Street, Rudgwick, RH12 3EG

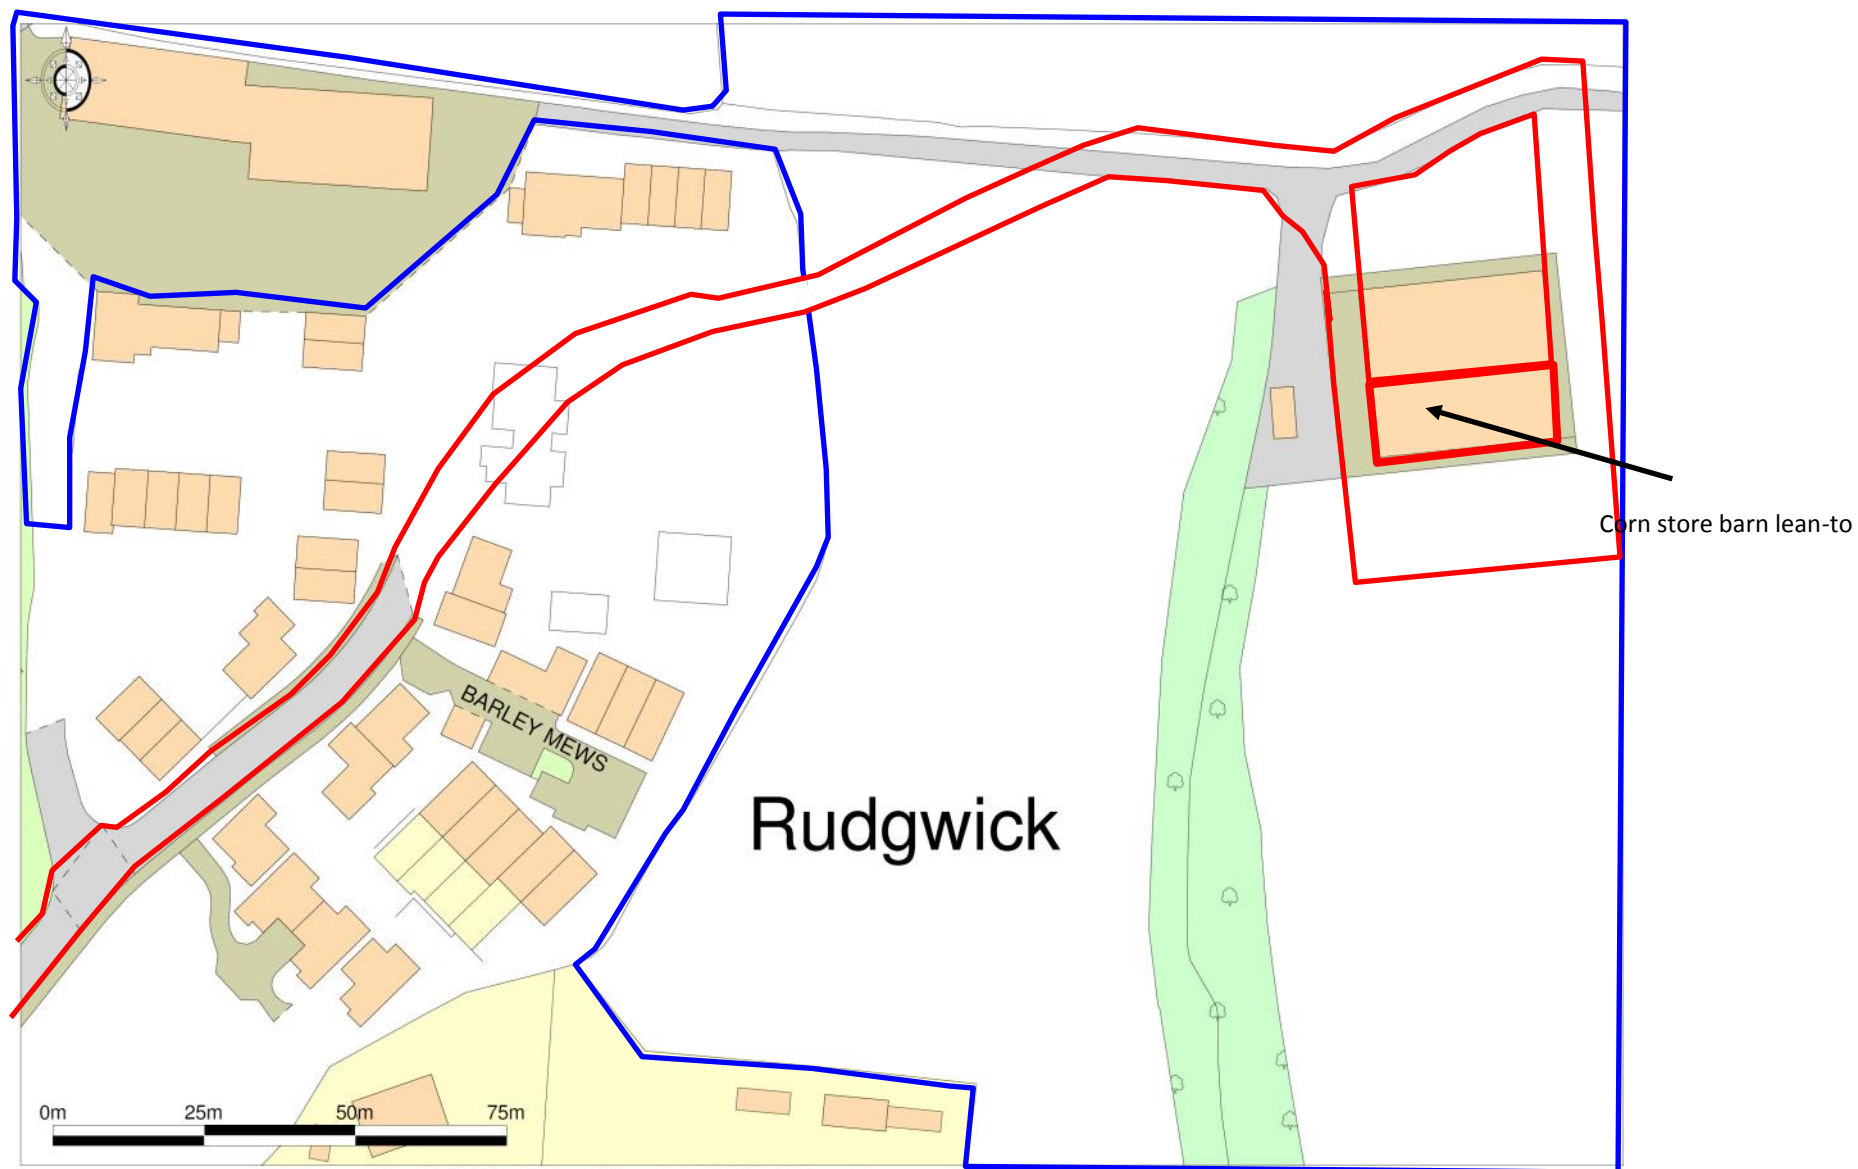

Promap®
LANDMARK INFORMATION GROUP™

Ordnance Survey © Crown Copyright 2020. All rights reserved. Licence number 100022432. Plotted Scale - 1:1250

Site plan