
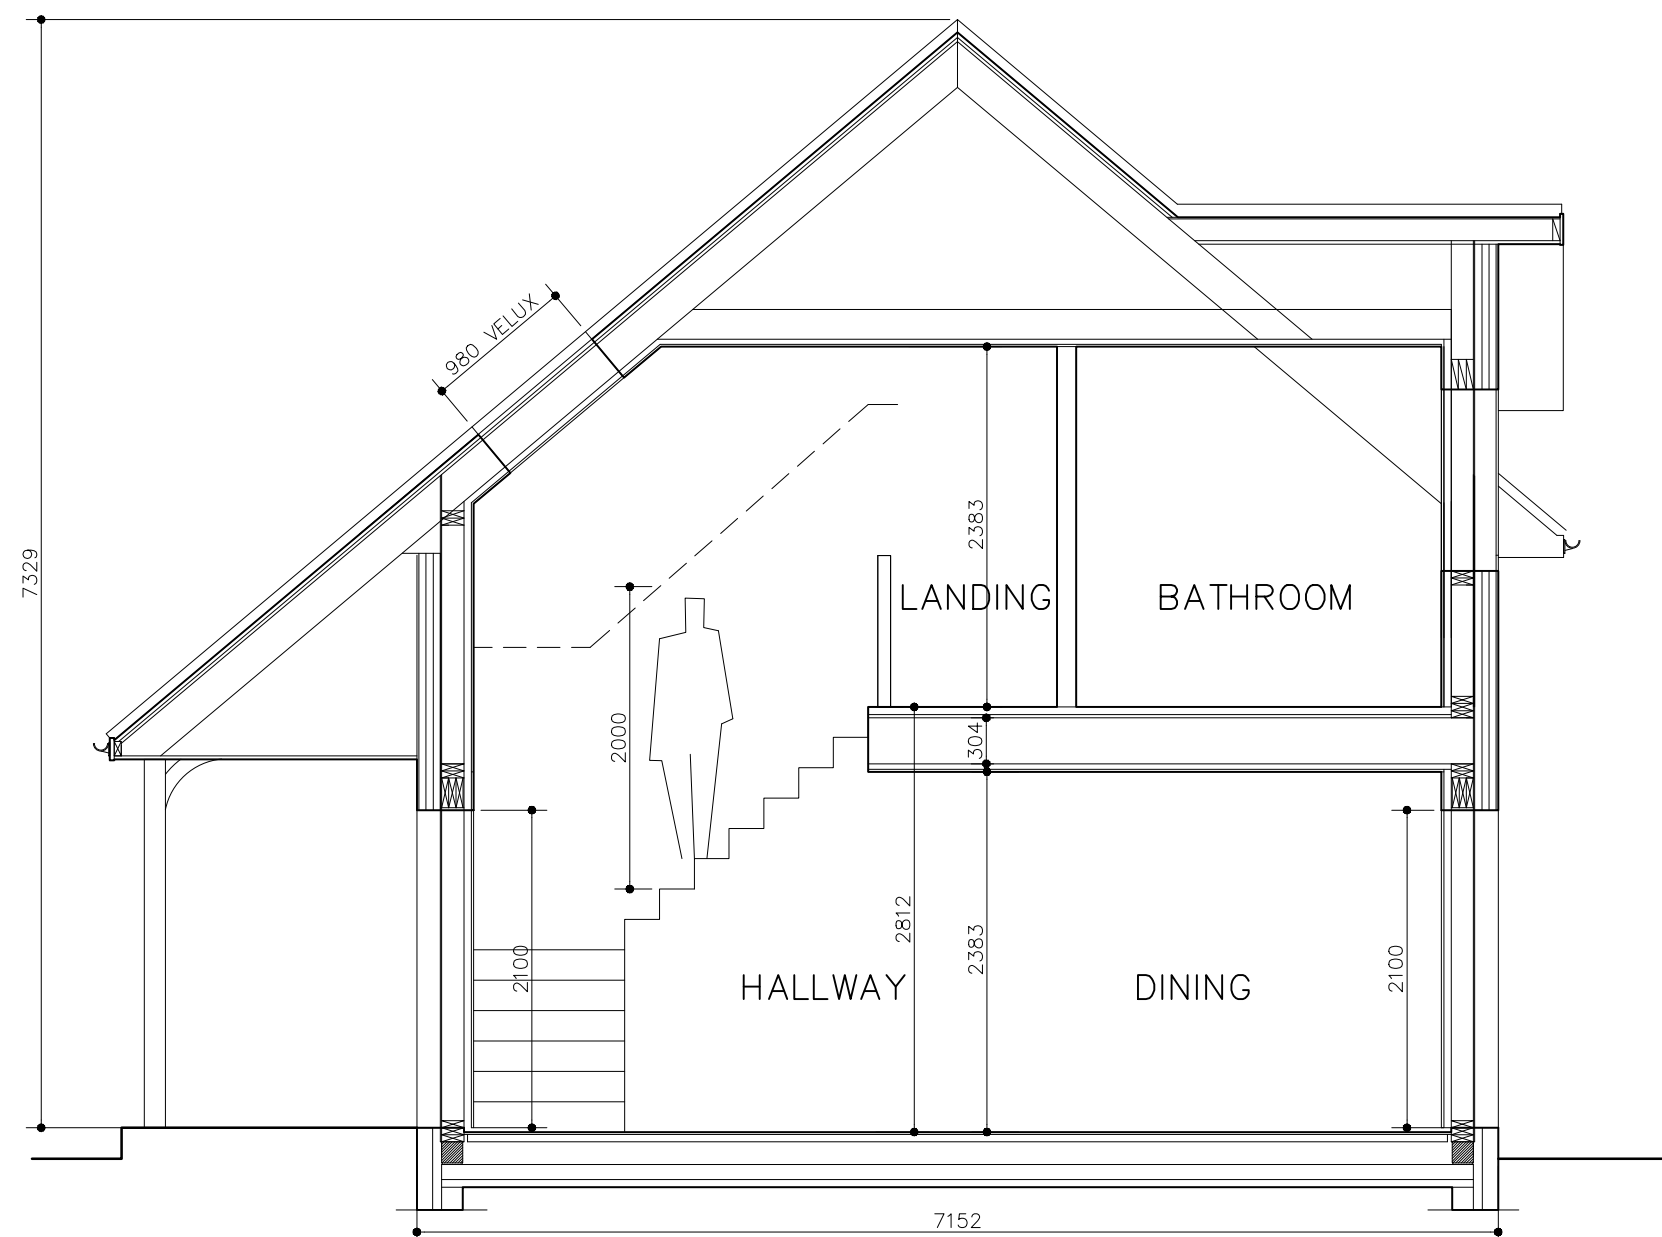
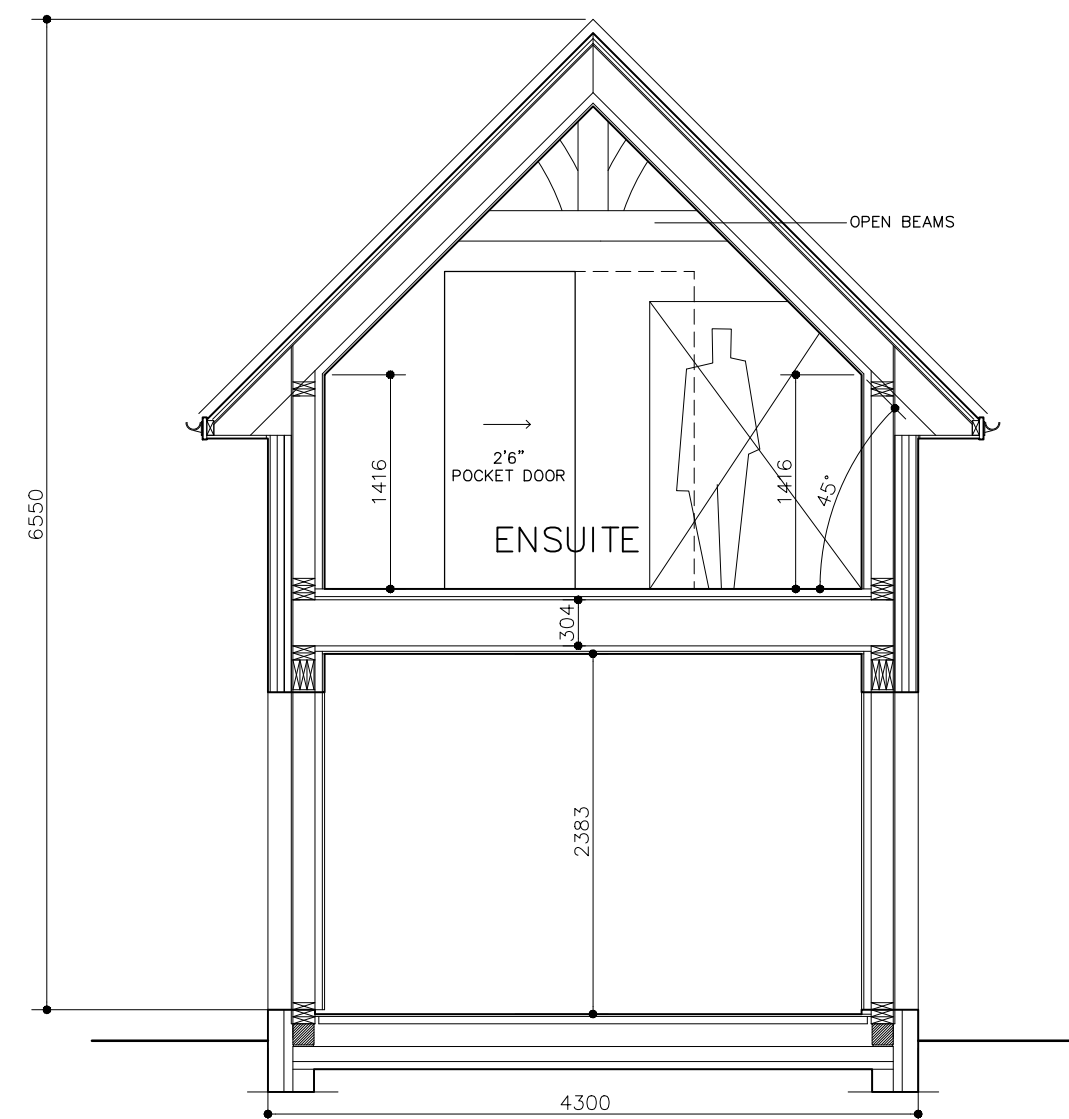


© COPYRIGHT IN THIS DRAWING AND WORK EXECUTED IS AND REMAINS THE PROPERTY OF SCANDIA-HUS LIMITED AND OR ITS SUBSIDIARIES IN ACCORDANCE WITH THE PROVISIONS OF THE COPYRIGHT ACT. PERMISSION TO PRODUCE COPIES OR MODIFIED DRAWINGS IN WHOLE OR IN PART FOR ANY PURPOSE SHOULD BE OBTAINED FROM SCANDIA-HUS LIMITED & ANY SUCH REPRODUCTIONS SHOULD INCLUDE THIS & THE FOREGOING STATEMENT

[illegible]

OUTLINE SECTION — AA

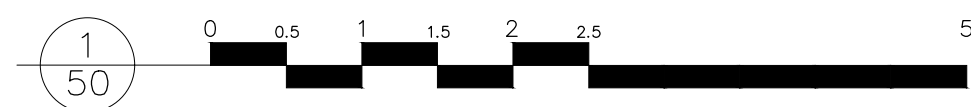

OUTLINE SECTION — BB

scandiahus

SCANDIA-HUS BUSINESS PARK,
FELCOURT ROAD, FELCOURT, EAST GRINSTEAD,
WEST SUSSEX, RH19 2LP : TEL 01342 838060

FOR
MR + MRS SHERRARD

SITE
KESTREL FARM, HARBOLETS ROAD,
WEST CHILTINGTON, WEST SUSSEX
RH20 2LQ

TITLE

PROPOSED DWELLING
OUTLINE SECTION

C/No. 966676	O/No.	SCALE 1:50 @A2
-----------------	-------	-------------------

300070	1.00
DRAWN JP	DRAWING
DATE 21/10/25	05

REV A