

09



AMBERLEY PLOT 37 PFL 53.700

STOUR PLOT 38 PFL 53.550

THIRLMERE PLOT 39 PFL 53.550

THIRLMERE PLOT 40 PFL 53.550

THIRLMERE PLOT 41 PFL 53.550

THIRLMERE PLOT 42 PFL 53.550

THIRLMERE PLOT 43 PFL 53.550

THIRLMERE PLOT 44 PFL 53.550

STOUR PLOT 45 PFL 53.325

STOUR PLOT 46 PFL 53.325

STOUR PLOT 47 PFL 53.320

STOUR PLOT 48 PFL 53.320

10



AMBERLEY PLOT 21 PFL 55.950

BUXTON PLOT 22 PFL 55.275

BUXTON PLOT 23 PFL 55.275

LETCHEWORTH PLOT 24 PFL 55.125

LETCHEWORTH PLOT 25 PFL 55.125

OXFORD LIFESTYLE PLOT 26 PFL 54.825

HARROGATE PLOT 27 PFL 53.775

11



STOUR PLOT 48 PFL 53.250

THIRLMERE PLOT 29 PFL 53.625

THIRLMERE PLOT 30 PFL 53.625

STOUR PLOT 31 PFL 53.625

HARROGATE PLOT 27 PFL 53.775

LEDGHAM PLOT 28 PFL 54.235

12



STOUR PLOT 31 PFL 54.075


LETCHEWORTH PLOT 22 PFL 54.600

LETCHEWORTH PLOT 23 PFL 54.600

WARWICK PLOT 34 PFL 54.900

OXFORD LIFESTYLE PLOT 35 PFL 54.900

OVERTON PLOT 36 PFL 54.900

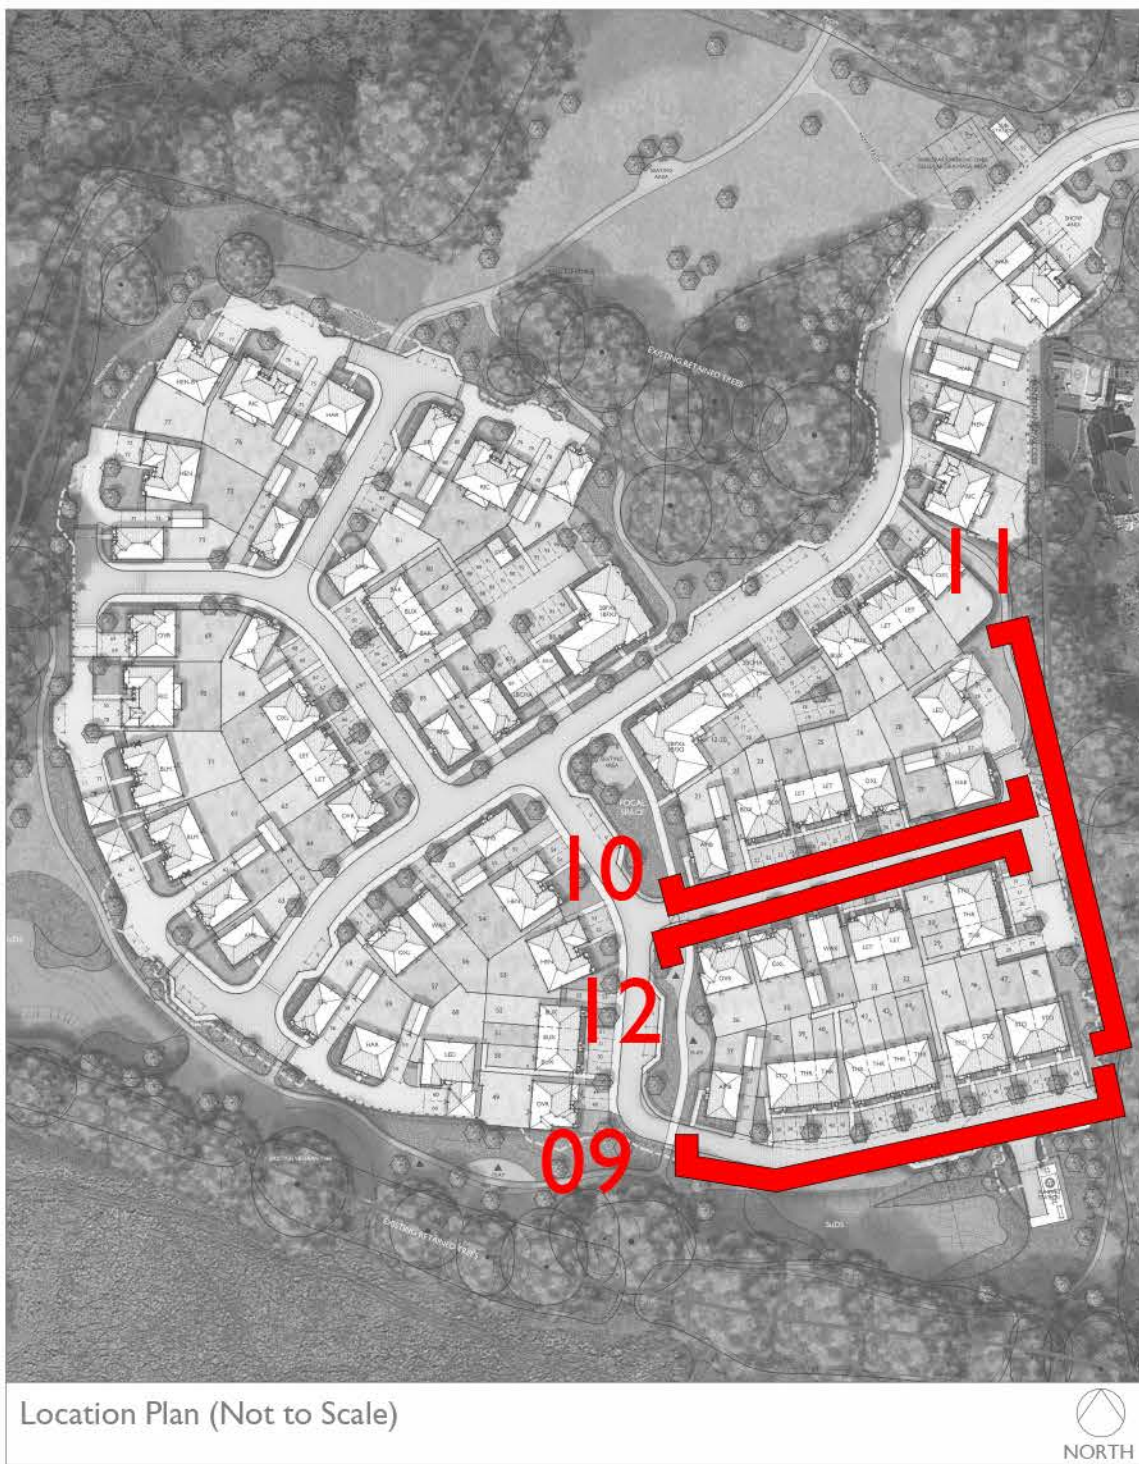

Location Plan (Not to Scale)

Scale 1:500 x 1:500

Project

RASCALS FARM, SHIPLEY ROAD, SOUTHWATER, WEST SUSSEX

Title

STREET SCENES

Client

Barratt Redrow

Date: OCTOBER 2025

Drawn By: JPM

Checked By: BB

Drawn No: CR_17_405_602_56-03

Rev: 1

Please note these drawings are not for construction but for concept design and planning application purposes only.

Cooper Bullfinch Limited - Cowesley House, 24 Goldilock Road, Brighton, Surrey GU1 3PH - Telephone 01273 400079 - www.cooperbullfinch.co.uk