
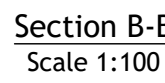
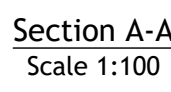
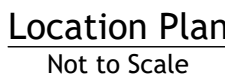
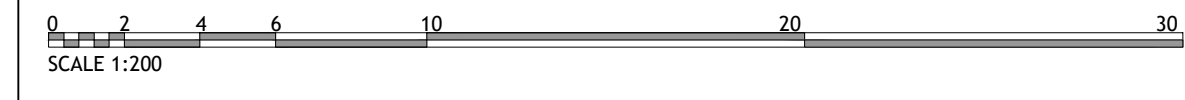


- Contractors must check all dimensions on site. Only figured dimensions are to be worked from. Discrepancies must be reported to the Architect or Engineer before proceeding. © This drawing is copyright.
- All plans and drawings are drawn true to stated scales and are to be used for the purpose of planning only. Responsibility is not accepted for errors made by others in scaling from this drawing.
- Reproduced from OS Sitemap ® by permission of Ordnance Survey on behalf of The Controller of His Majesty's Stationery Office. © Crown copyright. All rights reserved. Licence number 100007126.
- Woods Hardwick cannot accept any discrepancies in terms of coordinates or any other information deciphered from .dwg files.
- The exact location and level of all existing sewers, drains and services are to be confirmed on site prior to the commencement of any works.
- Drainage design and Co be designed in accordance with the Sewerage Sector Guidance, Construction Guidance ("the Code") Approved Version 2.3, 1 November 2023.

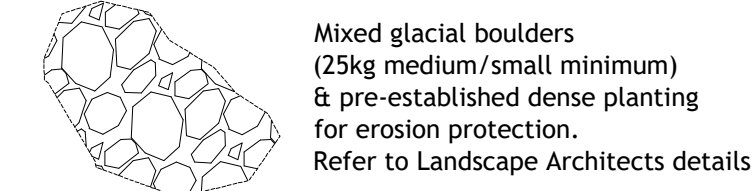

SCALE AS SHOWN @ A0 DATE NOVEMBER 2025

DRAWING NO. 19711-RFSH-5-SK006 REV A

DETAILS

SUDS DETAILS
SHEET 1 OF 2