

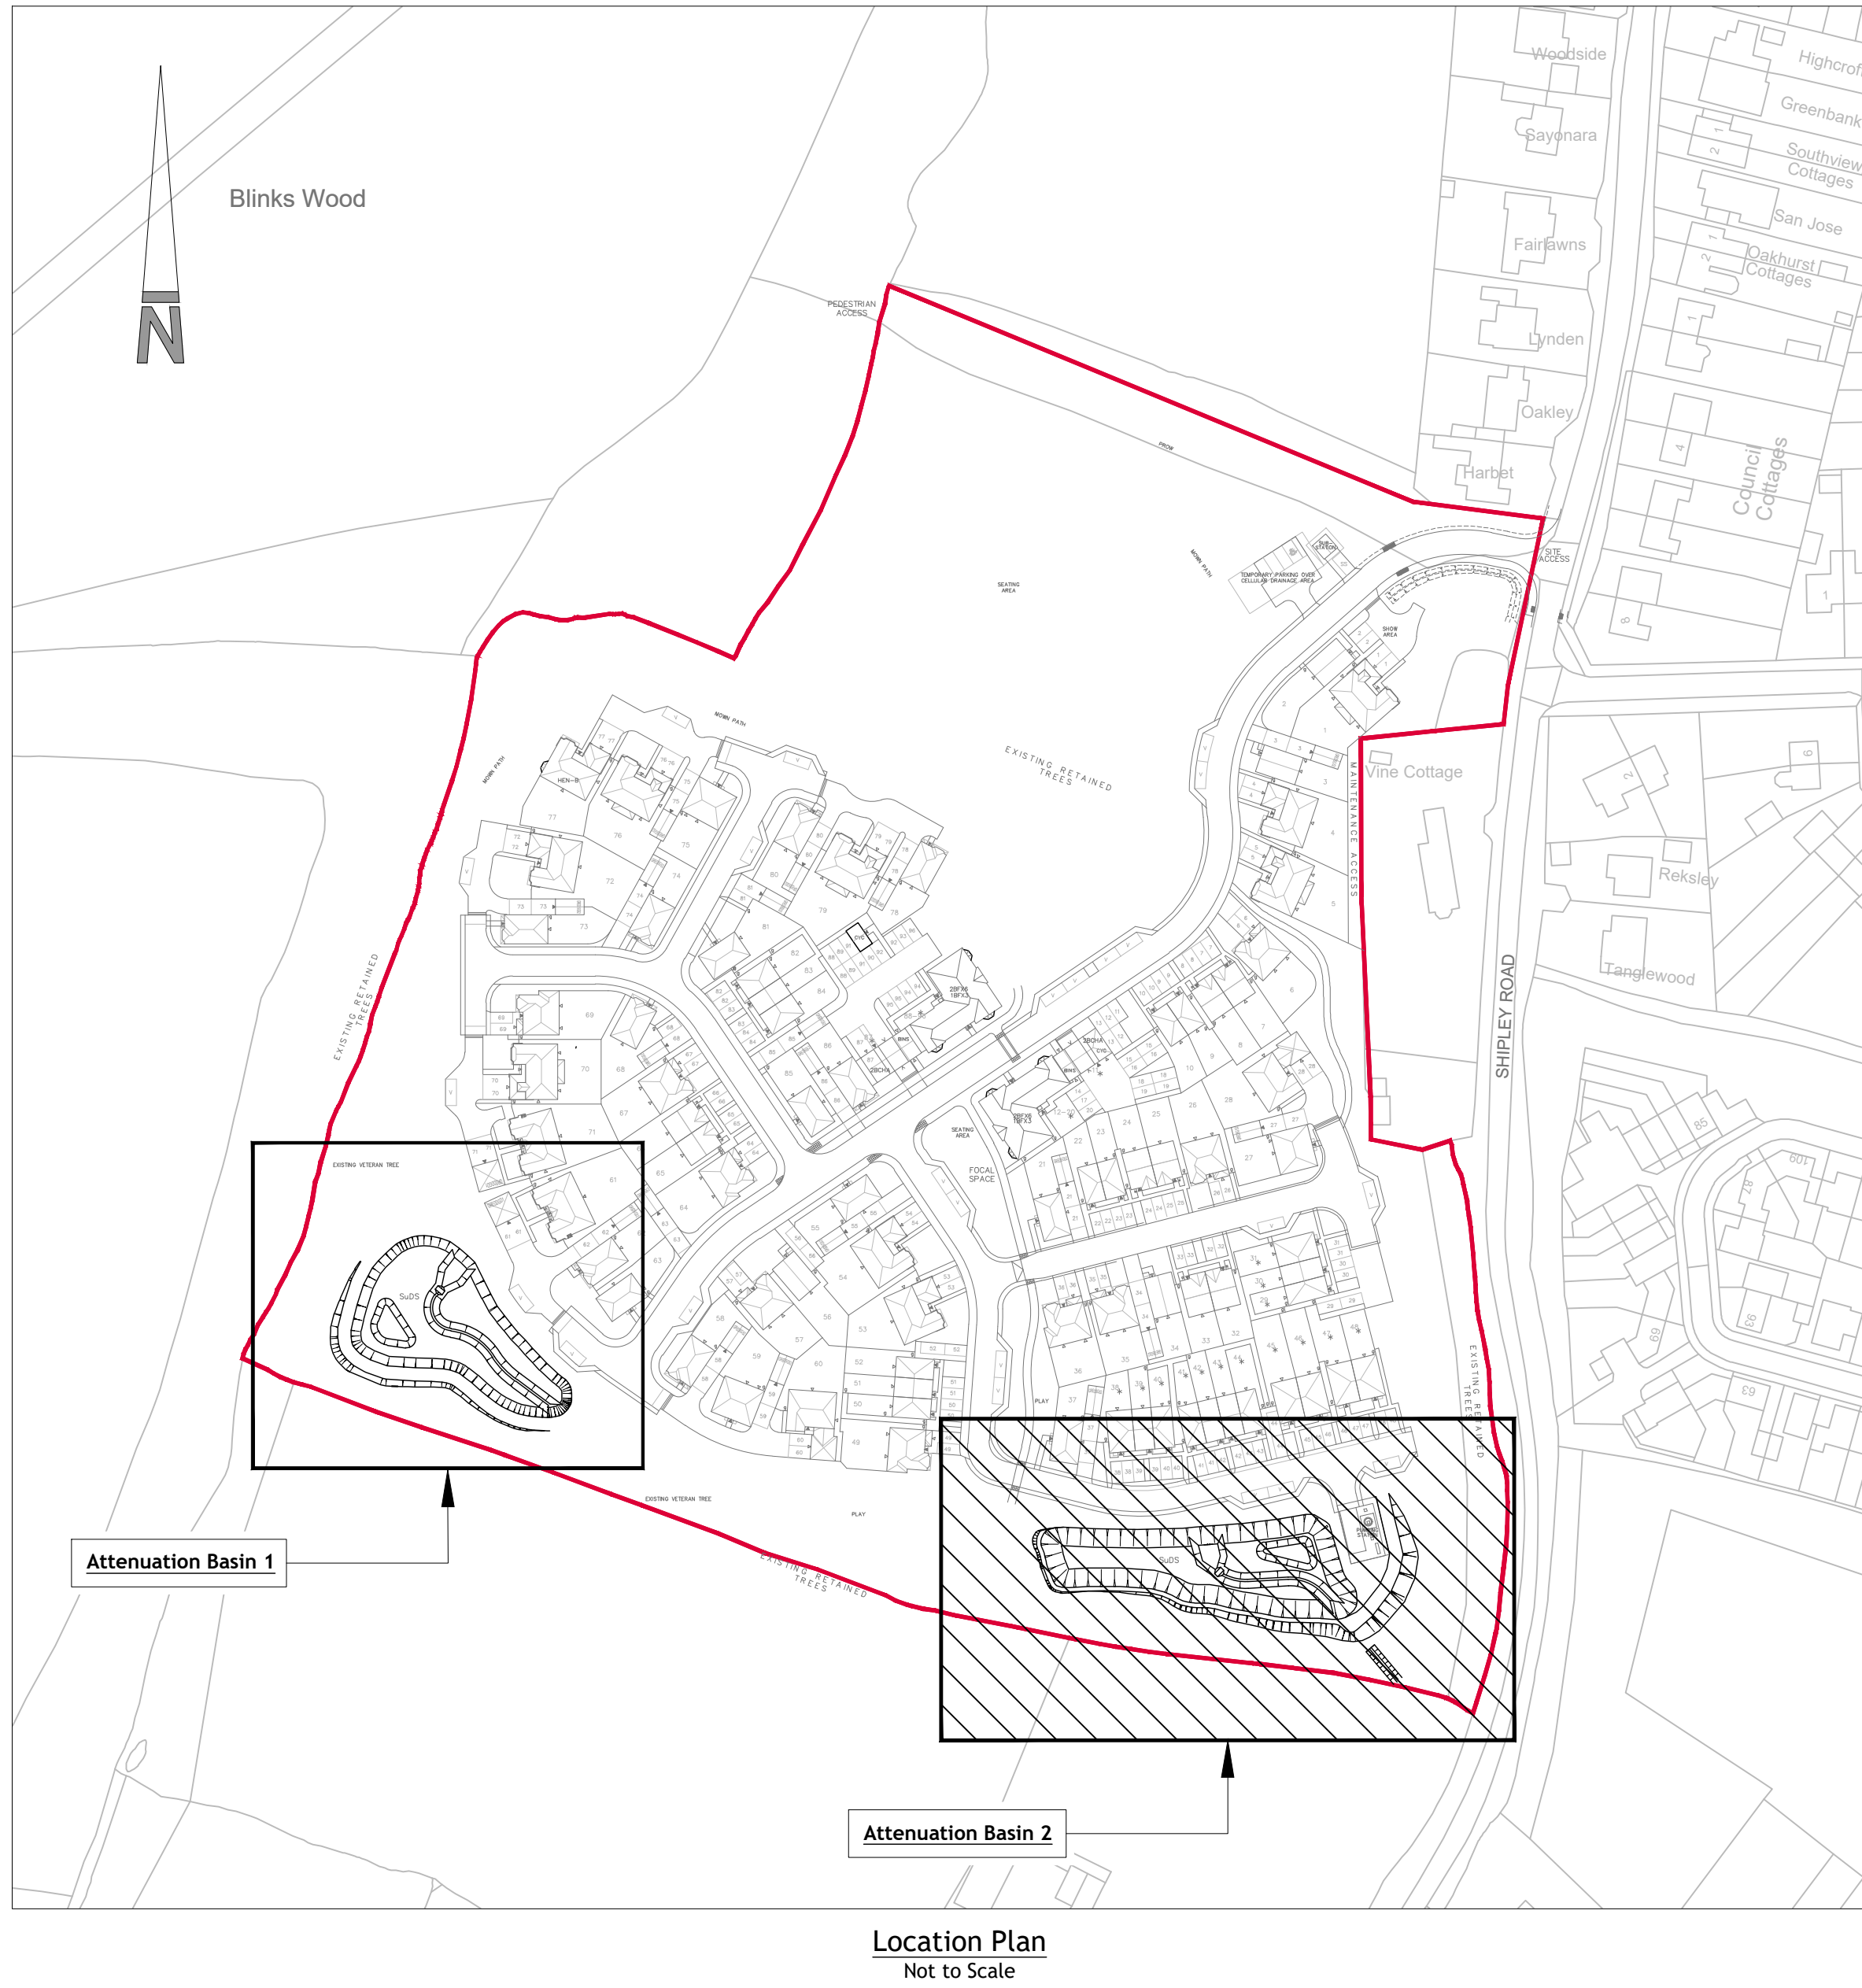
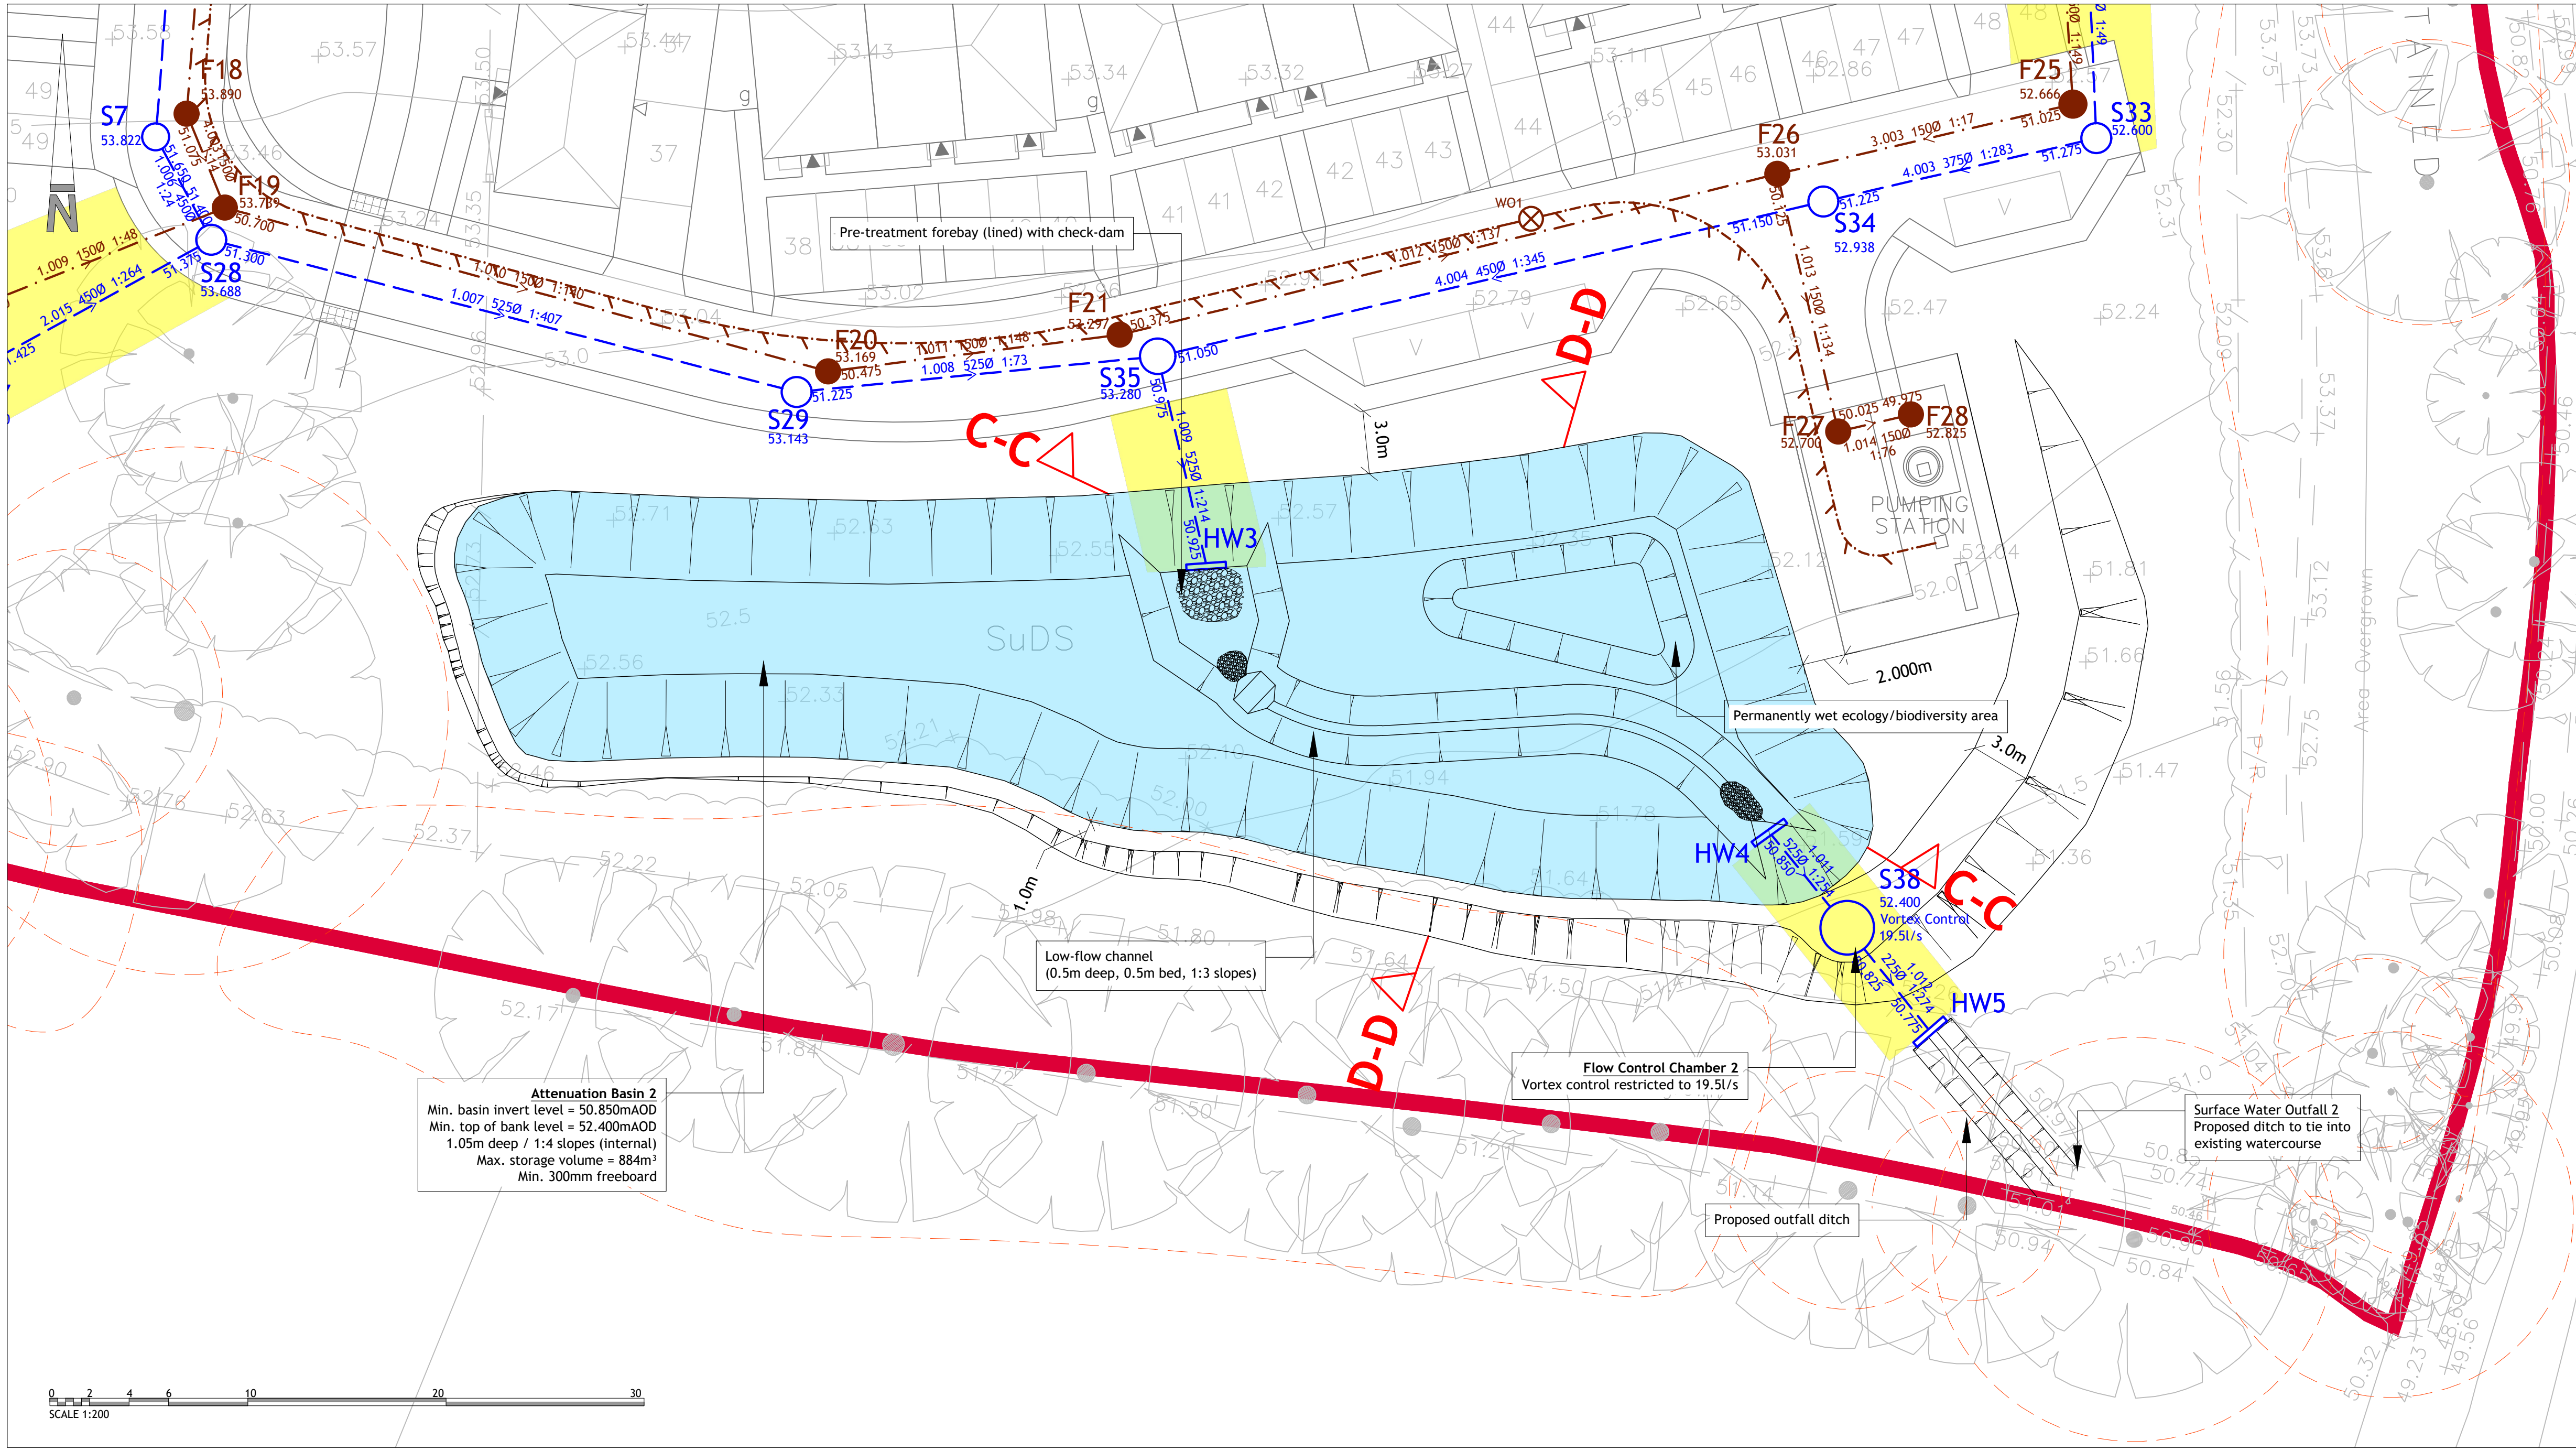


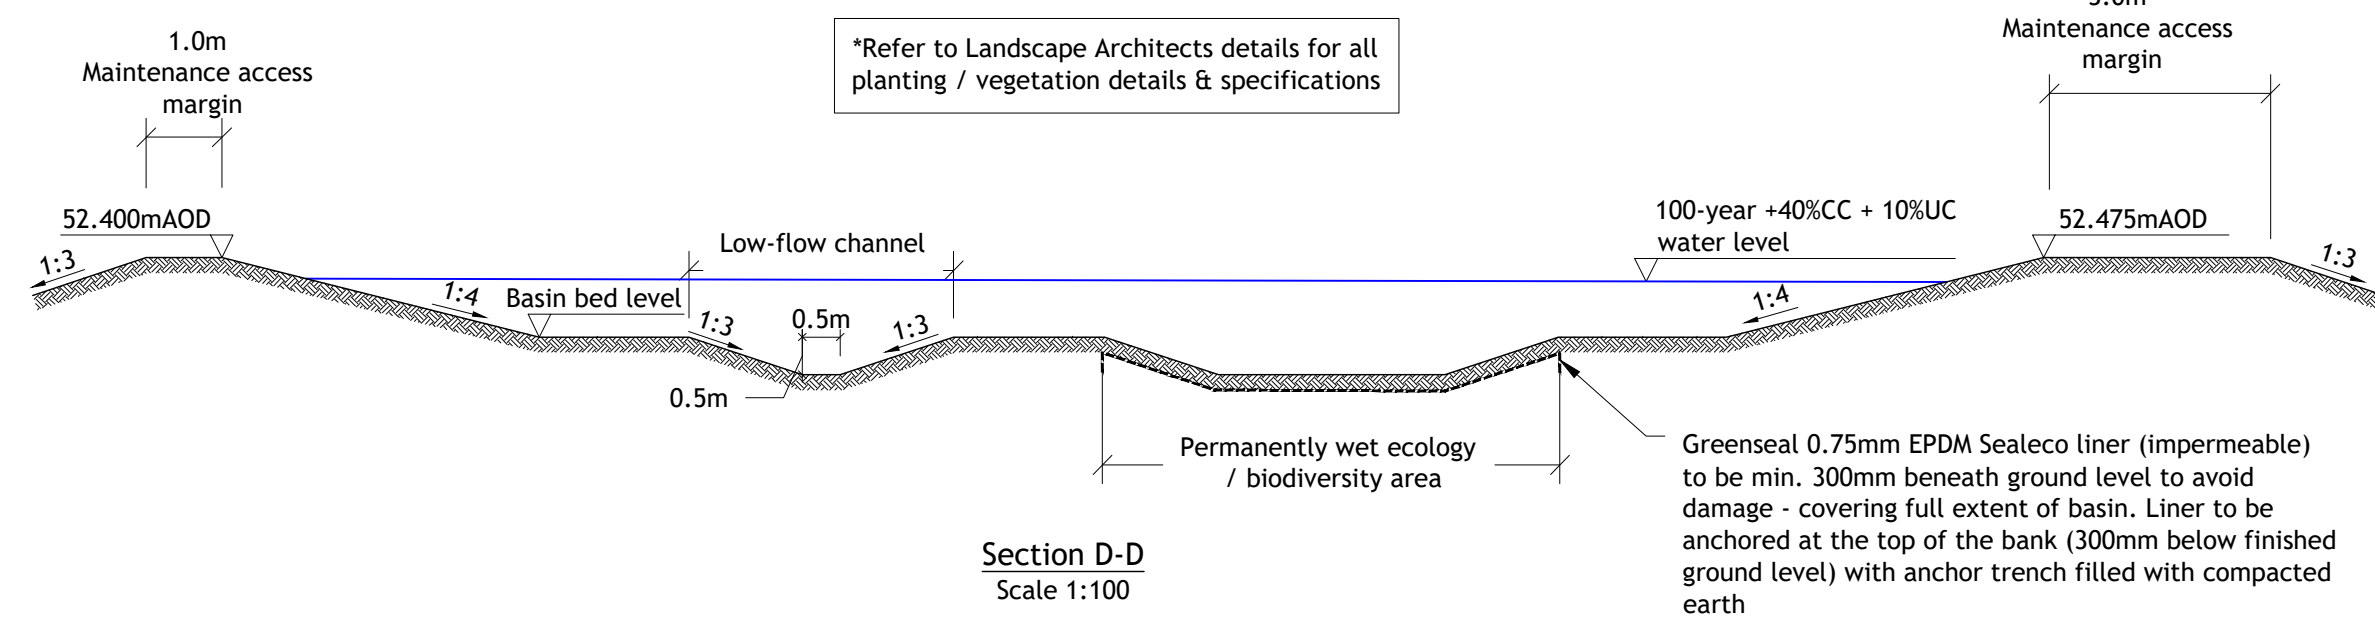

- NOTES
- Contractors must check all dimensions on site. Only figured dimensions are to be worked from. Discrepancies must be reported to the Architect or Engineer before proceeding. © This drawing is copyright.
 - All plans and drawings are drawn true to stated scales and can be used for the purpose of planning only. Responsibility is not accepted for errors made by others in scaling from this drawing.
 - Reproduced from OS Sitemap ® by permission of Ordnance Survey on behalf of The Controller of His Majesty's Stationery Office. © Crown copyright. All rights reserved. Licence number 100007126.
 - Woods Hardwick cannot accept any discrepancies in terms of coordinates or any other information deciphered from .dwg files.
 - The exact location and level of all existing sewers, drains and services are to be confirmed on site prior to the commencement of any works.
 - Drainage design and Co be designed in accordance with the Sewerage Sector Guidance, Construction Guidance ("the Code") Approved Version 2.3, 11 November 2023.

- KEY
- Application boundary
 - Root protection area
 - Proposed surface water sewer to be adopted by Water Authority
 - Proposed bagwork headwall to be adopted by Water Authority
 - Existing foul water sewer (Southern Water)
 - Proposed foul water sewer to be adopted by Water Authority
 - Proposed foul water rising main to be adopted by Water Authority
 - Proposed sewer easement
 - Proposed SuDS feature
 - Mixed glacial boulders (25kg medium/small minimum) a pre-established dense planting for erosion protection. Refer to Landscape Architects details

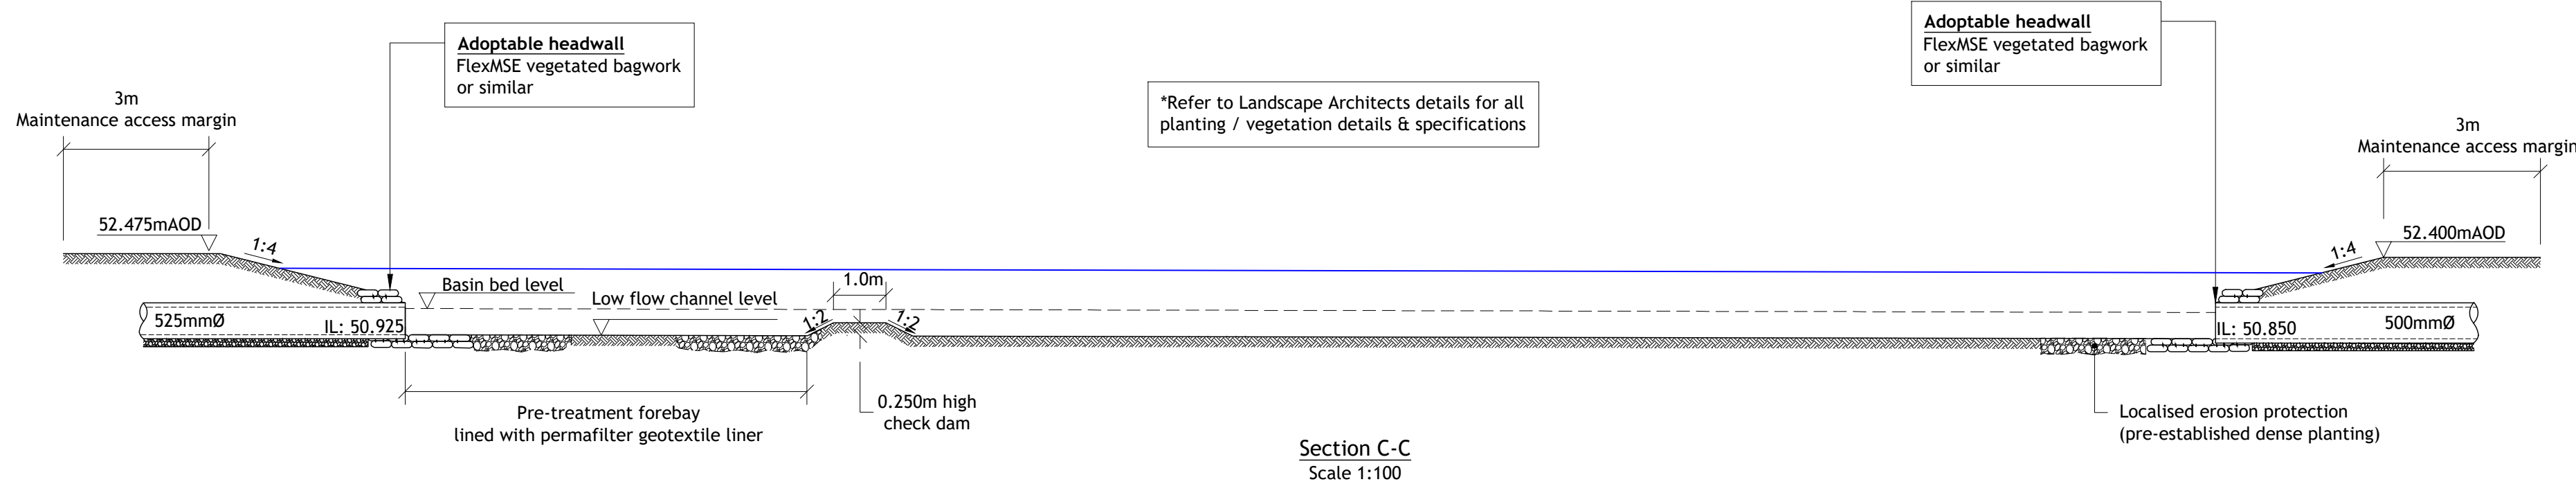

A	UPDATED TO INCLUDE PLANNING LAYOUT REV A	SH	PK	18.05.26
REV	DESCRIPTION	DRN	CHD	DATE
PRELIMINARY	INFORMATION	TENDER		
CONSTRUCTION	AS BUILT			
SCALE	AS SHOWN @ A0	DATE	NOVEMBER 2025	
DRAWN	AM	CHK	PK	
DRAWING NO.	19711-RF5H-5-SK007	REV	A	
TITLE	RASCALS FARM SOUTHWATER			
DETAILS	SUDS DETAILS SHEET 2 OF 2			

Woods Hardwick
Architecture | Engineering | Planning | Surveying

BEDFORD : HEAD OFFICE
15-17 Goldington Road,
Bedford, MK40 3NH
T: +44 (0) 1234 268862

BIRMINGHAM
Fort Dunlop, Fort Parkway,
Birmingham, B24 9FD
T: +44 (0) 121 6297784

LONDON
77 New Cavendish Street, London, W1W 6XB | T: +44 (0) 204 5481104

ONLINE: mail@woodshardwick.com | woodshardwick.com

PLEASE CONSIDER THE ENVIRONMENT BEFORE PRINTING THIS DRAWING