1:200
0 5000 10000 15000 20000mm

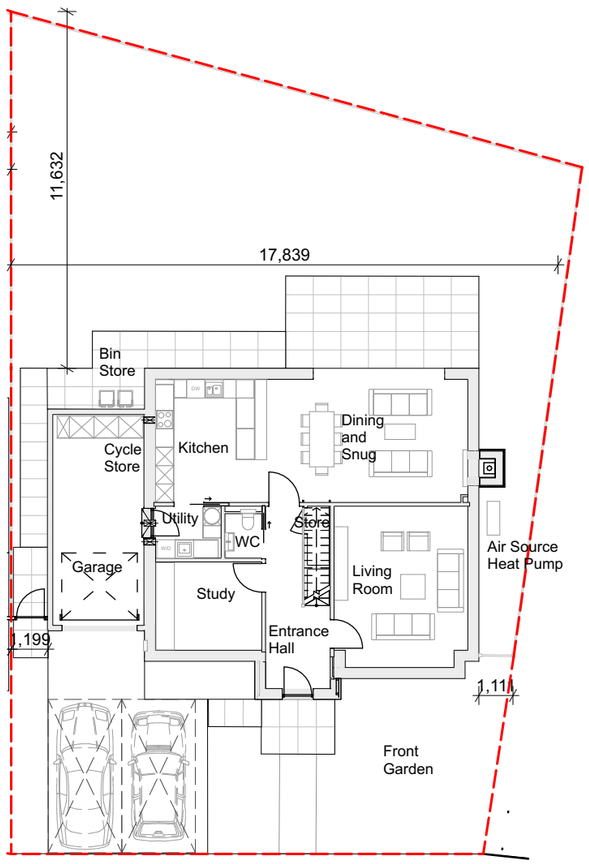

Ground Floor Plot 3

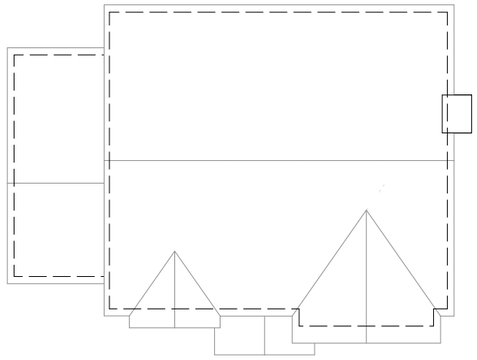

Roof Plan Plot 3

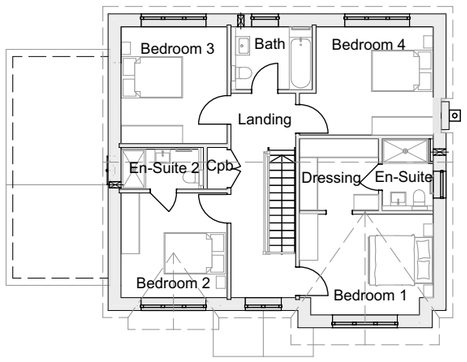

First Floor Plot 3

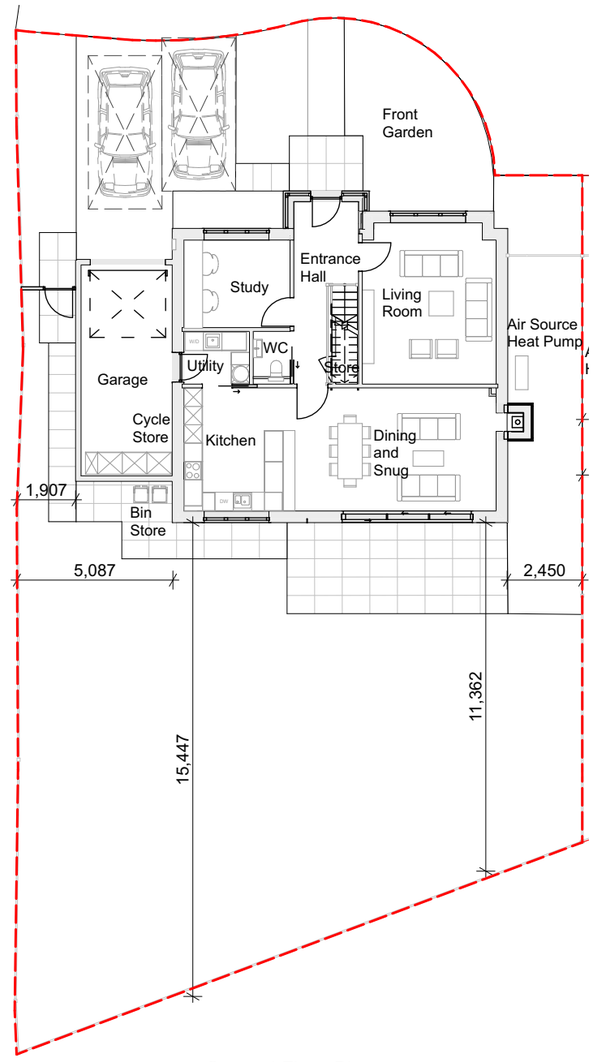

Ground Floor Plot 4

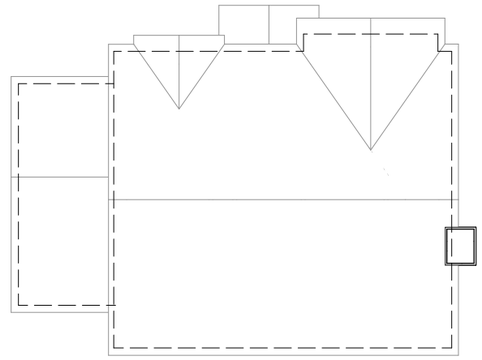

Roof Plan Plot 4

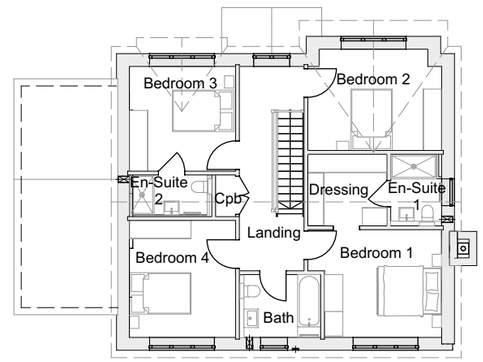

First Floor Plot 4

Fletcher Crane Architects Ltd
44 Union Street, Kingston upon Thames, Surrey, KT1 1RP
T +44 (0)20 8977 4693
www.fletchercranearchitects.com

Figured dimensions only are to be taken from this drawing. All dimensions are to be checked on site before any work is put in hand. Where applicable this drawing must be read in conjunction with additional information prepared by Fletcher Crane Ltd and/ or others.

Rev	Description	Drawn	Checked	Date
G	Planning Issue	AG	IC	24/12/2024

Client's name: JVB Construction

Scale: 1:200 @ A3

Drawn	Checked	Date
AG	IC	24/12/2024

Job title: Great Ventors, Monks Gate, RH13 6JD

Drawing title: House Type 1, Plots 3 and 4 Plans

Job No	Drawing No	Status:	Rev
2419	PD-100	Planning	G

FLETCHER CRANE ARCHITECTS