



Location Plan: 22 Forestfield, Horsham, RH13 6DZ

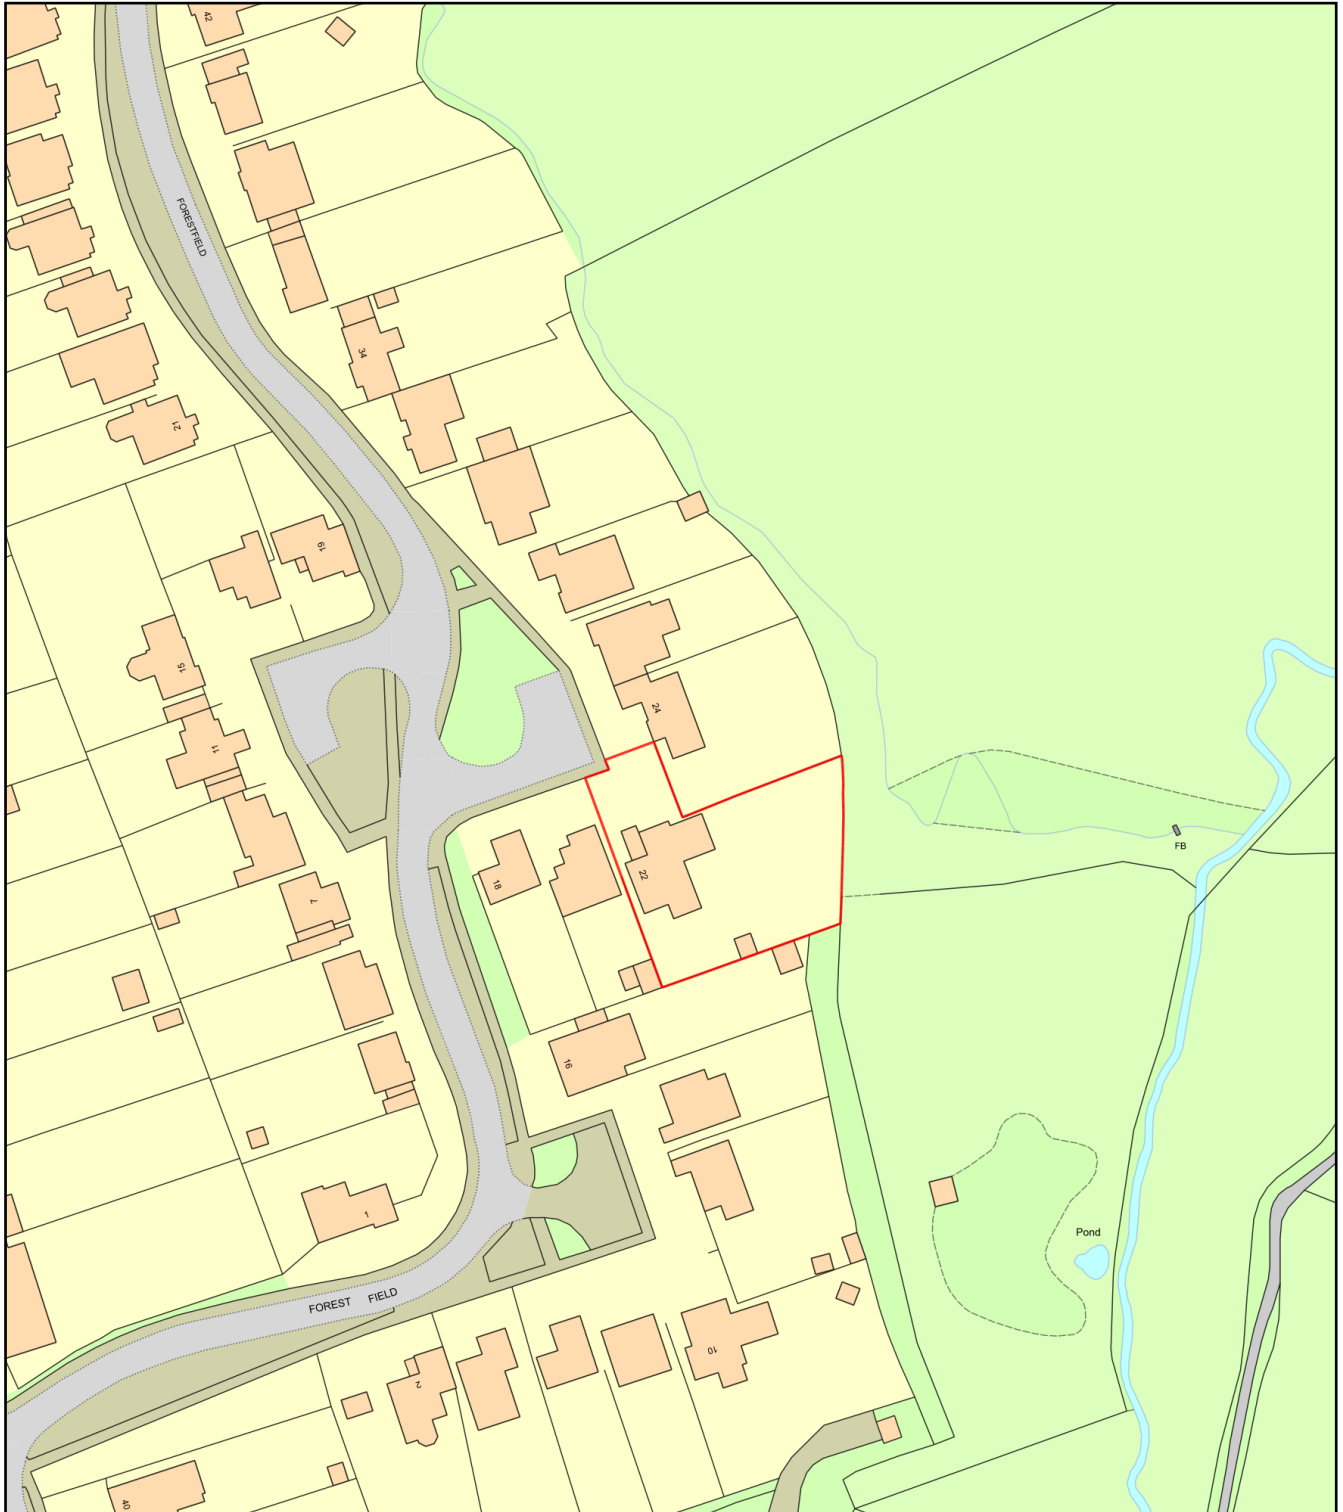

0 50
Metres

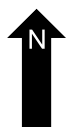

Plan Produced for: Mr Chris Cowland

Date Produced: 16 Apr 2026

Plan Reference Number: TQRQM26106202901944

Scale: 1:1250 @ A4