




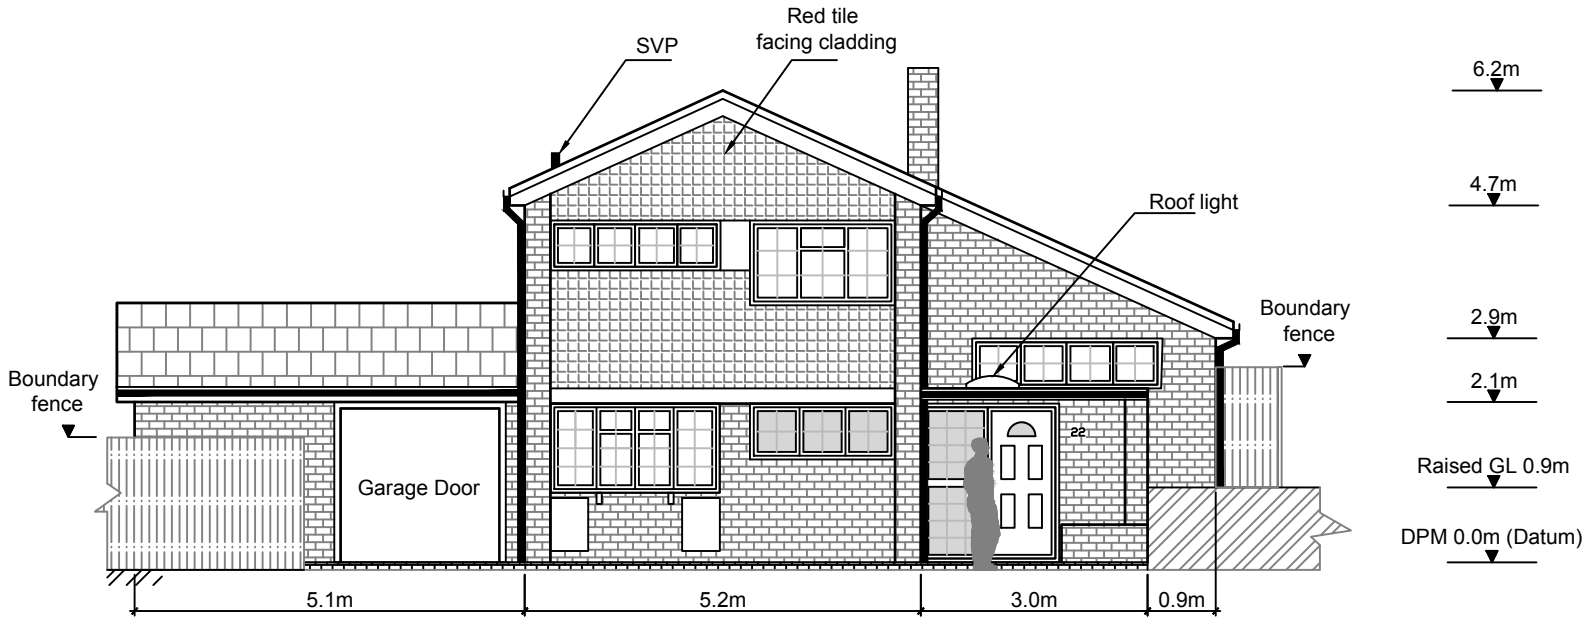


Front Elevation (North)

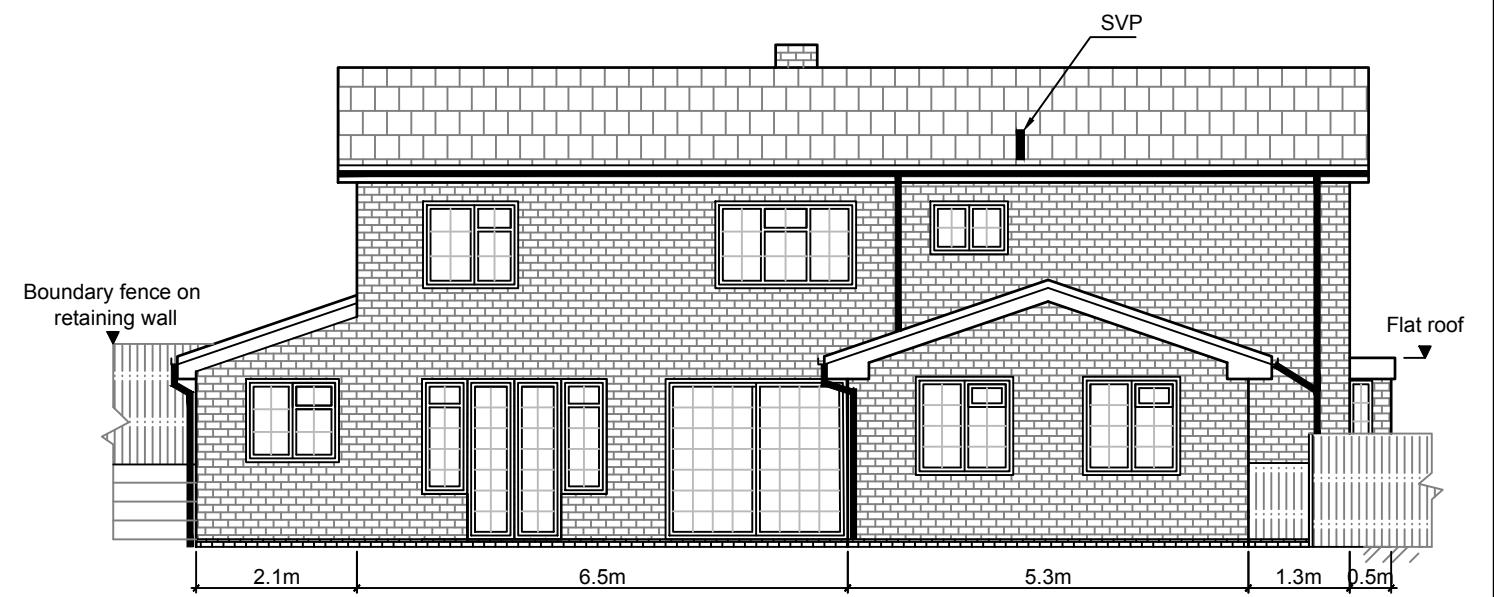

Side Elevation (East)

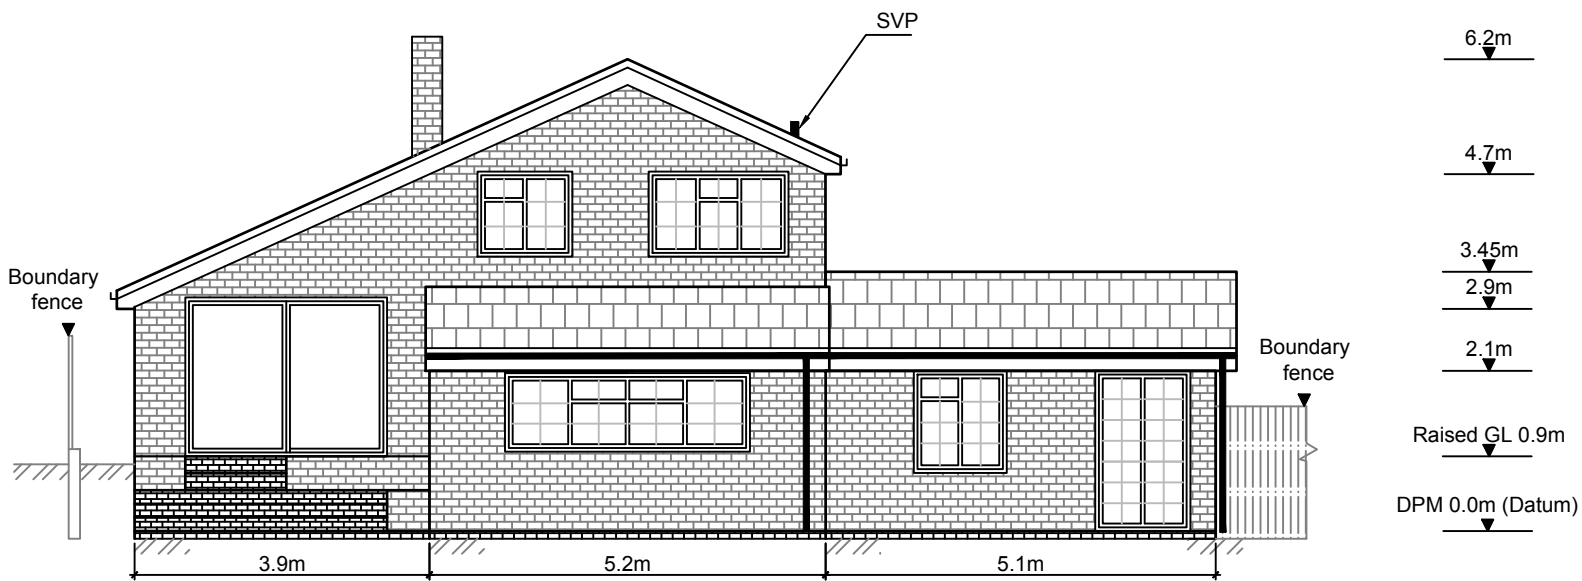

Rear Elevation (South)

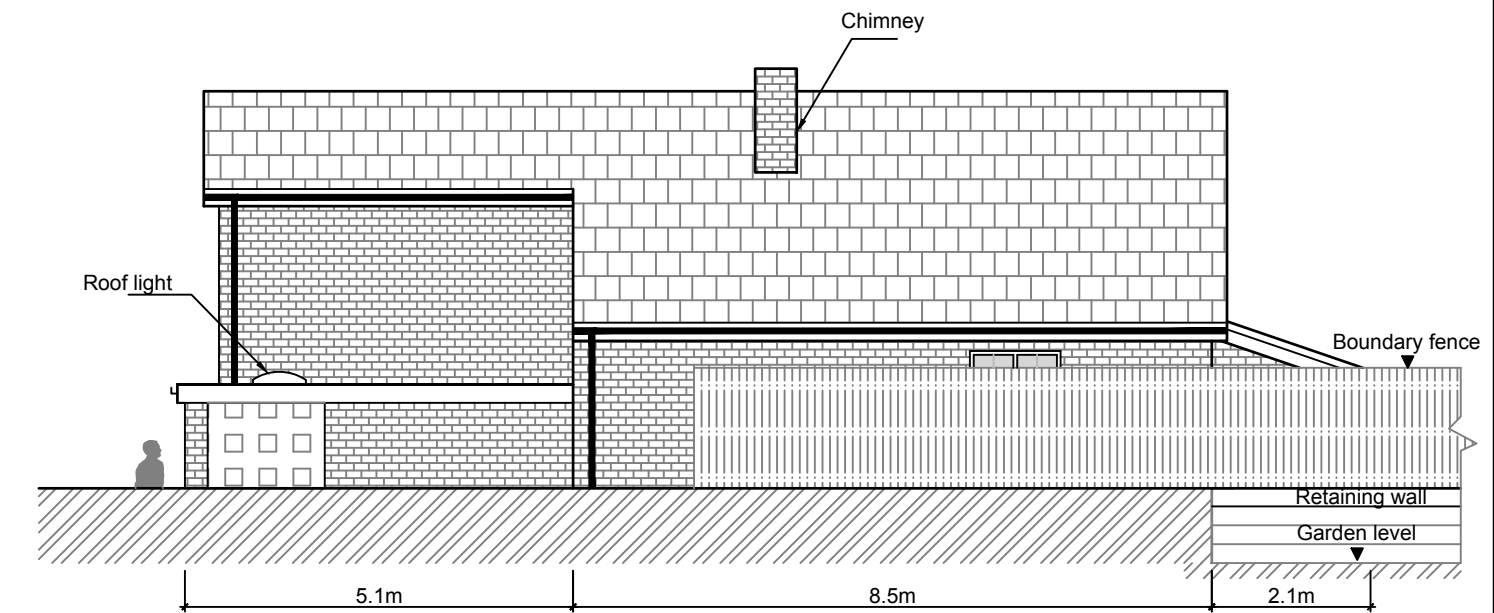

Side Elevation (West)

- Red tile cladding
- Concrete roof tiles
- Standard brickwork
- Boundary wooden fencing
- Concrete decorative blocks
- Obscure glazing

Notes:
Existing house , built in 1960's is of traditional construction. The walls are of cavity construction with a bitumen damp proof course, finished in a red/ brown exterior brick and clad on the north face with hanging red tiles.The roof is pitched with concrete profile tiles supported by a timber frame roof structure.
All dimensions are in metres

