



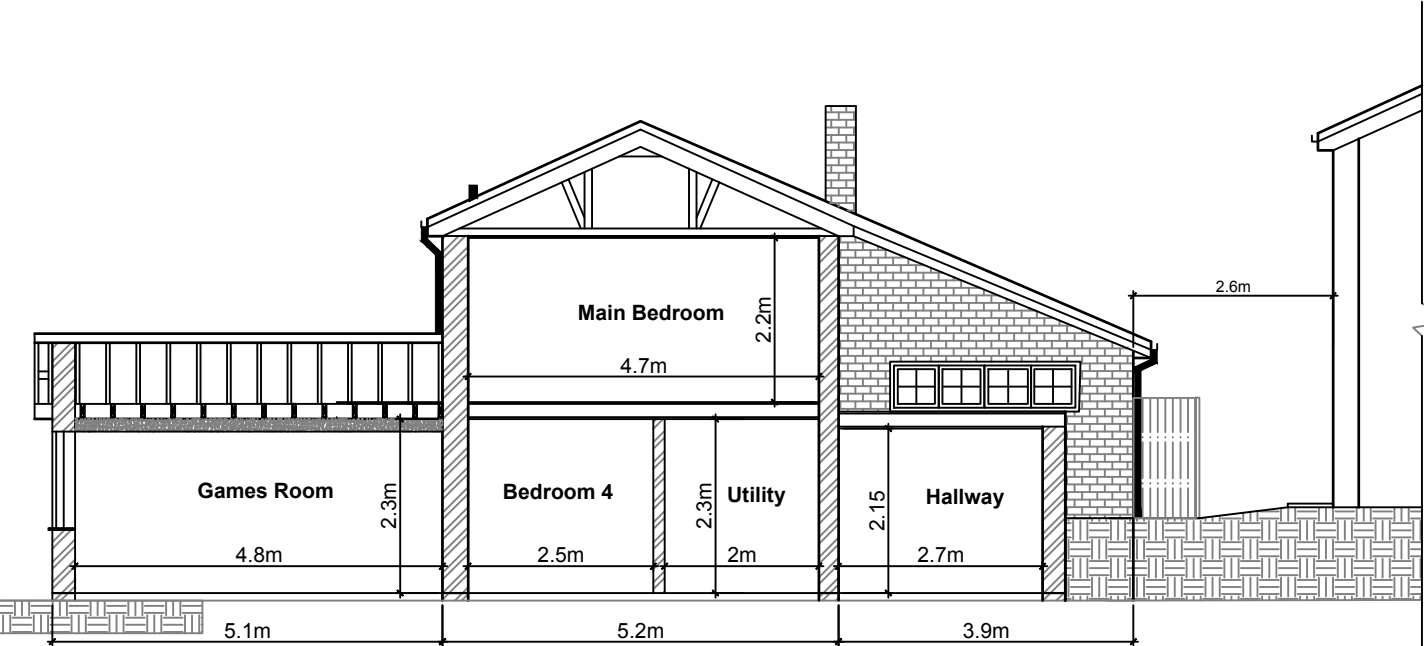

Section A-A (Existing)

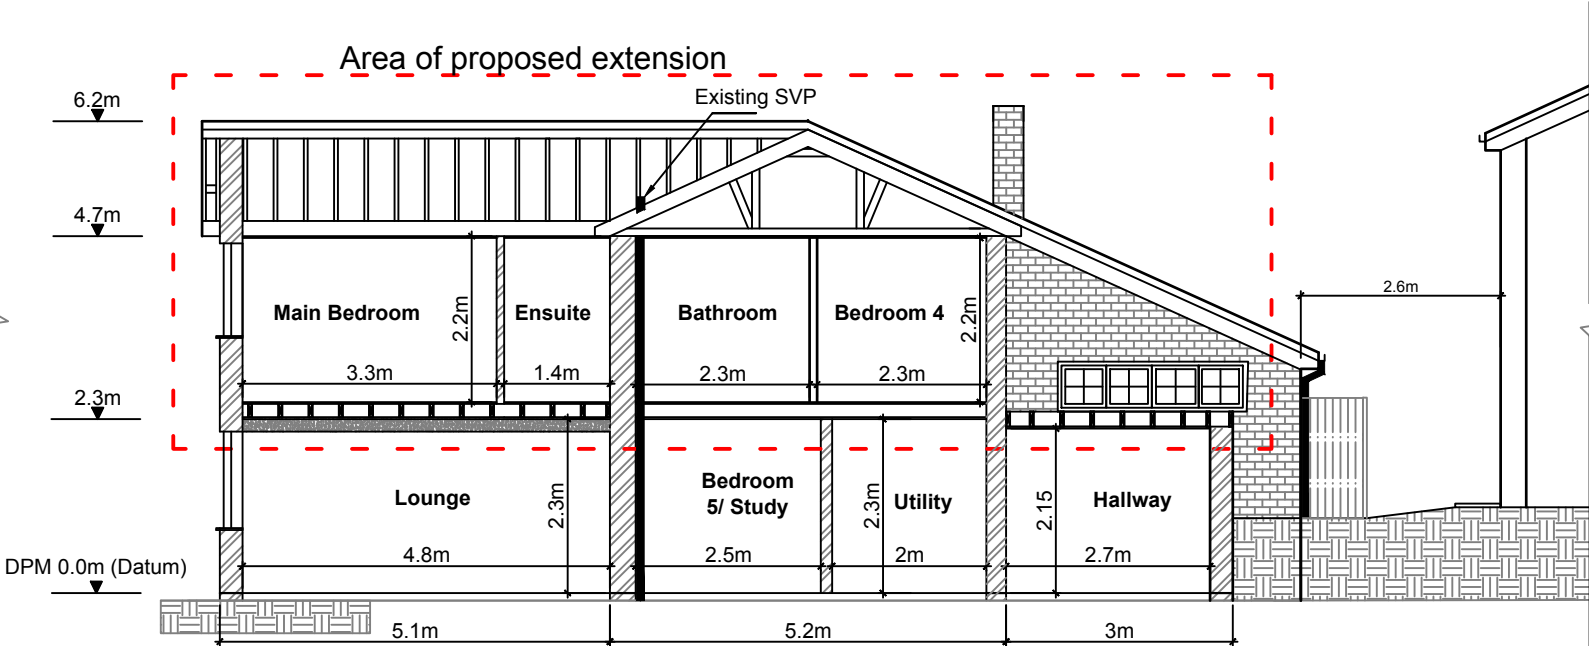

Section A-A (Proposed)

-  External walls
-  Standard brickwork
-  Boundary wooden fencing
-  Ground
-  Area of proposed works



- Notes:
1.

All dimensions in metres.
2.

First floor extension over existing games room to form new master bedroom with ensuite accessed via a newly formed corridor. New roof pitched and tiled to match existing. Existing garage door removed and blocked up and rendered. Ensuite window on North elevation obscure glazed. External wall (upper level) clad in composite timber panels. Lower section cement rendered in off-white tones.