


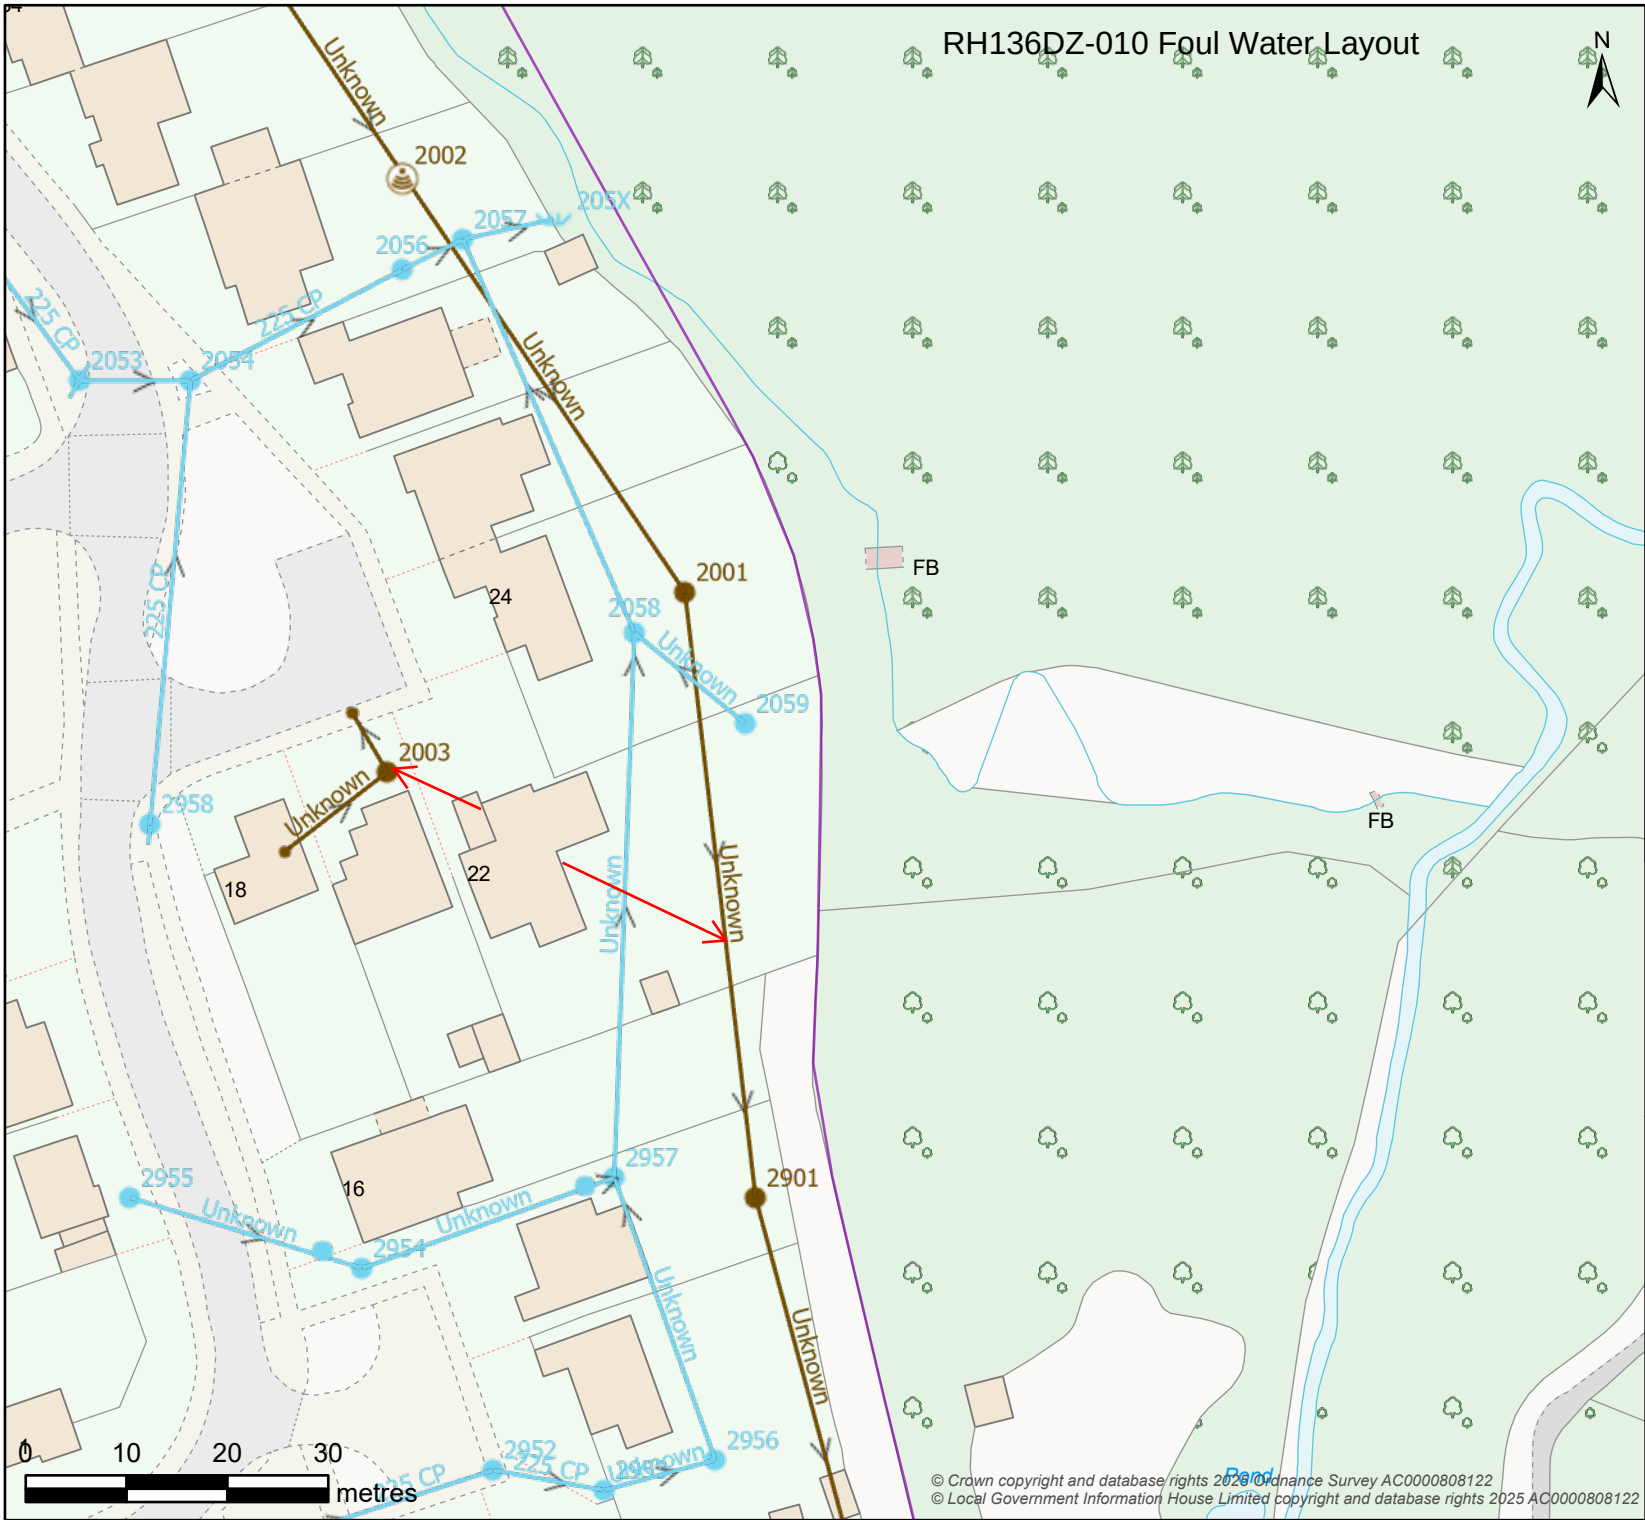

Inlet-Outfall		Manhole
Inlet	Outfall	Manhole

Pumping Station	Treatment Works
Pumping Station	Treatment Works

Wastewater Pipe	
Culverted Water Course	Syphon
Drain	Tank Sewer
Outfall	Trunk Sewer
Overflow	Vacuum Main
Rising Main	Decommissioned Pipe
Sewer	

Wastewater Use	
Foul	Treated Effluent
Combined	Surface Water
Sludge	

Developer Services	Wastewater Area
Build Over Agreement	Section 104
	Catchment

Approximate location of sewer run to mains

Map Title: 22 Forestfield

Date Printed: 27/01/2026

Map Scale: 750 OS Grid: TQ8218NW

Easting: 582048 Northing: 118753

This map is in British National Grid projection.

The information provided is believed to be correct but is provided on an 'as is' basis and without any warranty or condition express or implied, statutory or otherwise as to its quality or fitness for purpose. Actual positions of assets should always be determined on site.

There may be features in the map that do not appear in the Legend.

WARNING: Unknown (UNK) materials may include Bonded Asbestos Cement.

WARNING: BAC pipes are constructed of Bonded Asbestos Cement.