
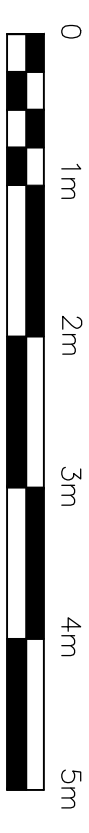


NOTE: THE SIDE EXTENSION REQUIRES THE REPOSITIONING/MODIFICATION OF THE EXISTING SERVICES CABINETS – SUBJECT TO APPROVAL.

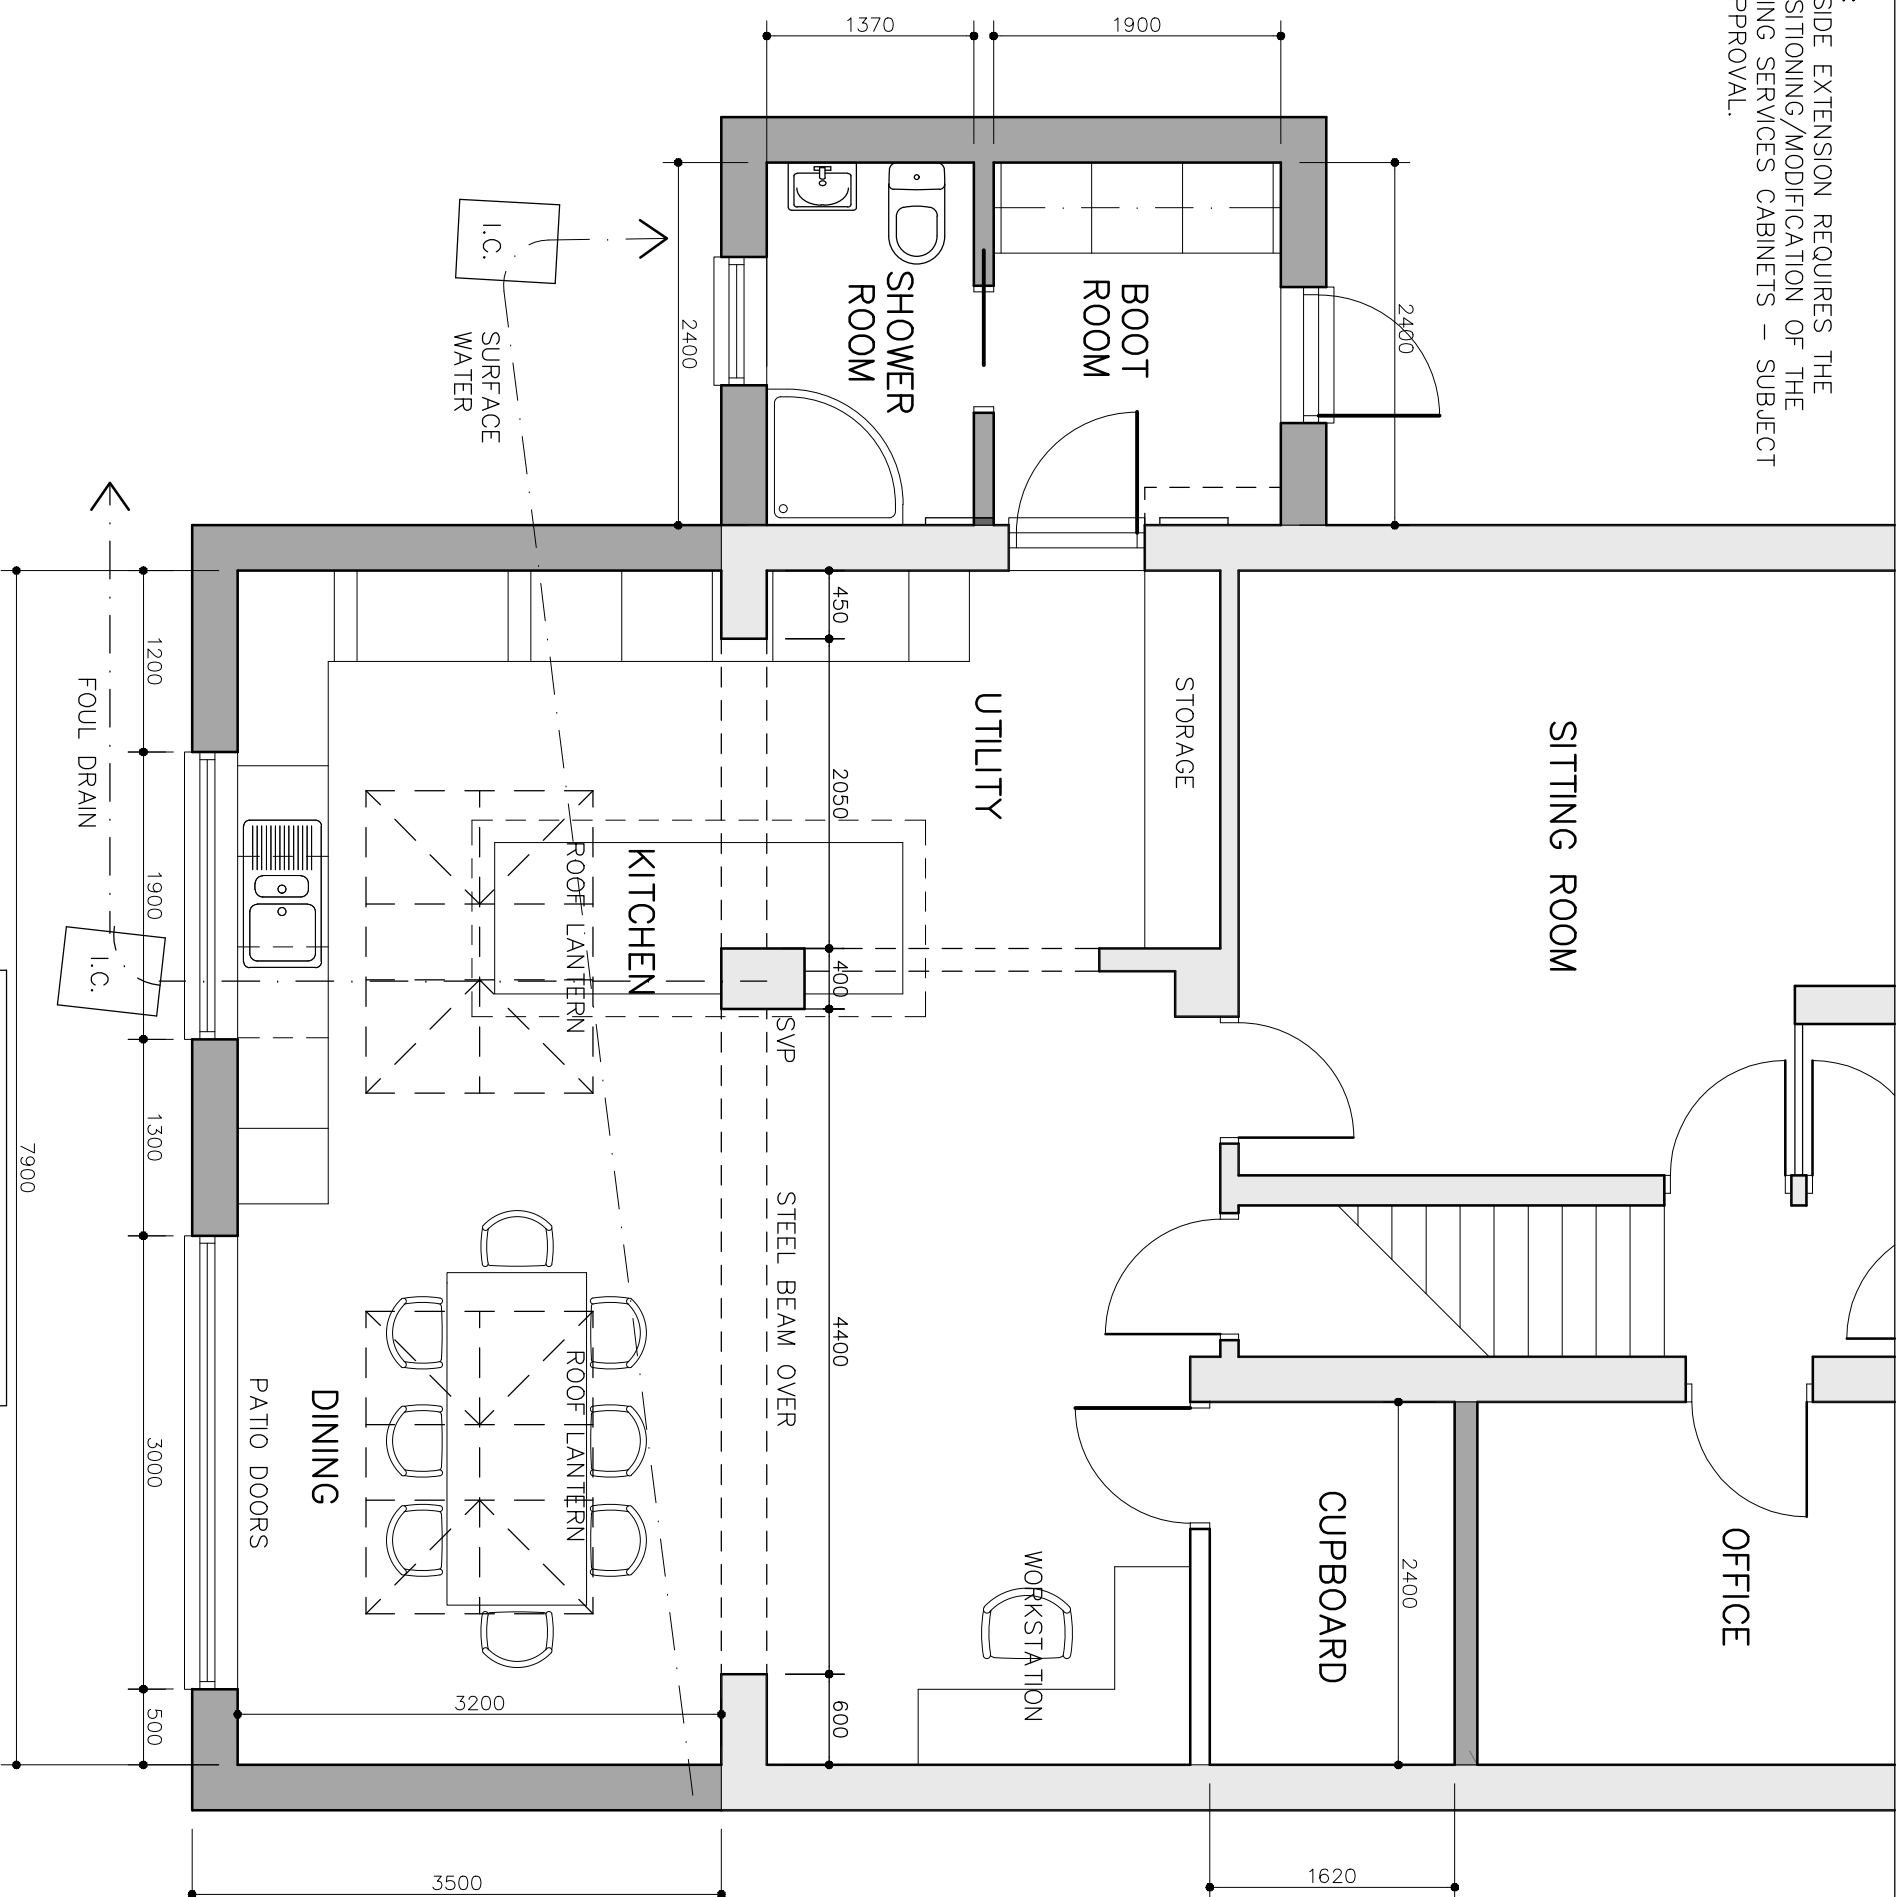

SCALE 1:50 @ A3

DRAWINGS HAVE BEEN PREPARED FOR THE PREPARATION OF TOWN PLANNING & BUILDING REGULATION DRAWINGS ONLY. ALL PROPOSED FINISHED FLOOR LEVELS & MODIFICATIONS OF EXISTING GROUND LEVELS TO BE AGREED WITH LOCAL AUTHORITY PRIOR TO COMMENCEMENT. NO BURED OR UNDERGROUND SERVICES ARE ACCOUNTED FOR IN THESE DRAWINGS-DETAILS TO BE SOURCED BY CLIENT/ BUILDER FROM RELEVANT LOCAL AUTHORITIES. ALL HEDGES/ENCLOSURES ETC. ASSUMED TO DENOTE BOUNDARIES TO BE CONFIRMED FOR LEGAL OWNERSHIP BY CLIENT PRIOR TO ANY SUBMISSIONS BEING MADE.

DIMENSIONS:

ALL SUPPLIERS & MANUFACTURERS PRODUCING STEEL FABRICATION AND ANY JOINERY ITEMS MUST CONFIRM THEIR FINAL DIMENSIONS ON SITE TO 'AS BUILT' SETTING OUT DIMENSIONS.

