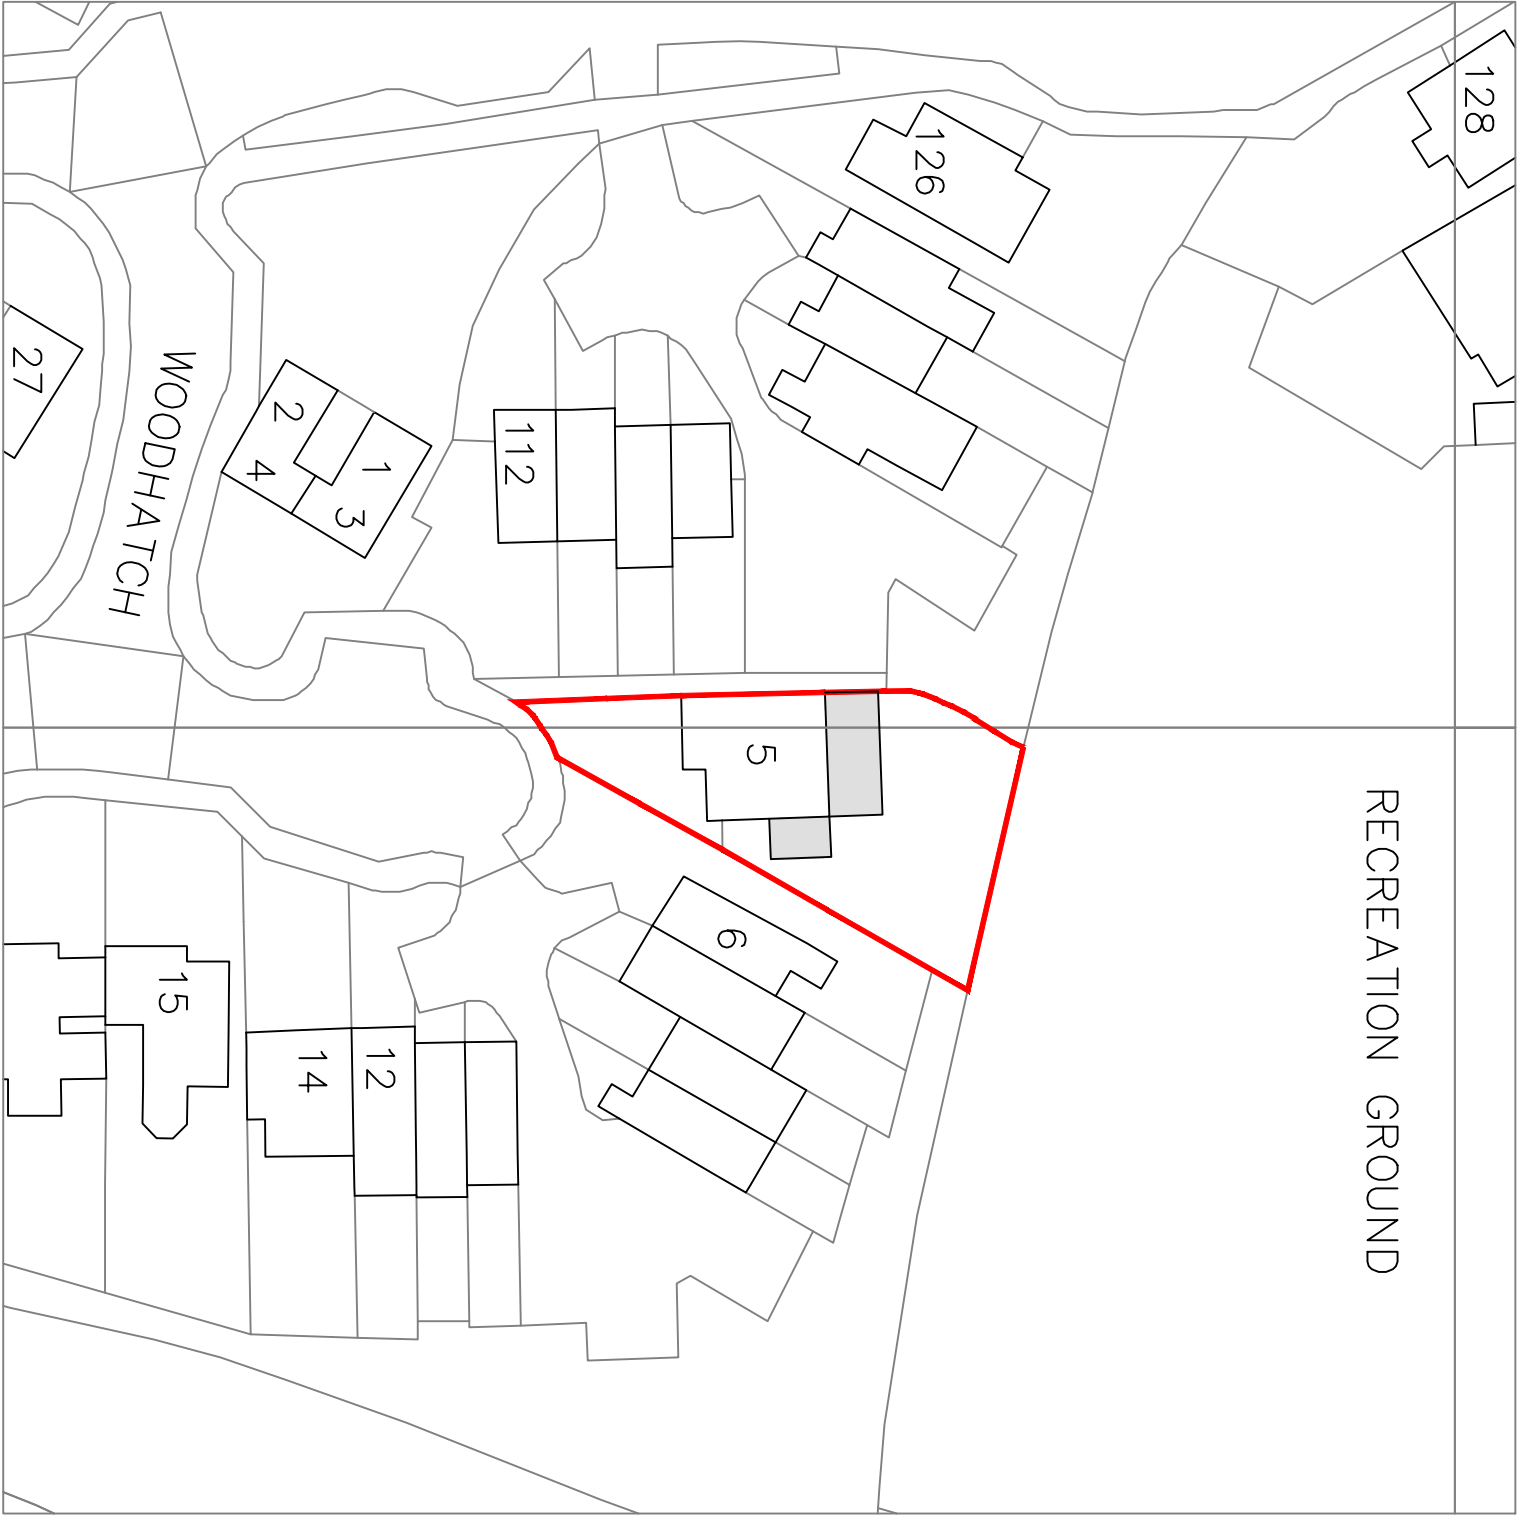
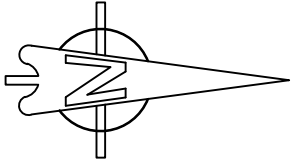


FOR MR & MRS WEBB		
SITE 5 WOODHATCH, SOUTHWATER, HORSHAM, WEST SUSSEX RH13 9TU		
TITLE PROPOSED EXTENSIONS BLOCK PLAN		
SCALE 1:500 © A3	DRAWN AH 12/25	DRAWING NO. 01B REV.