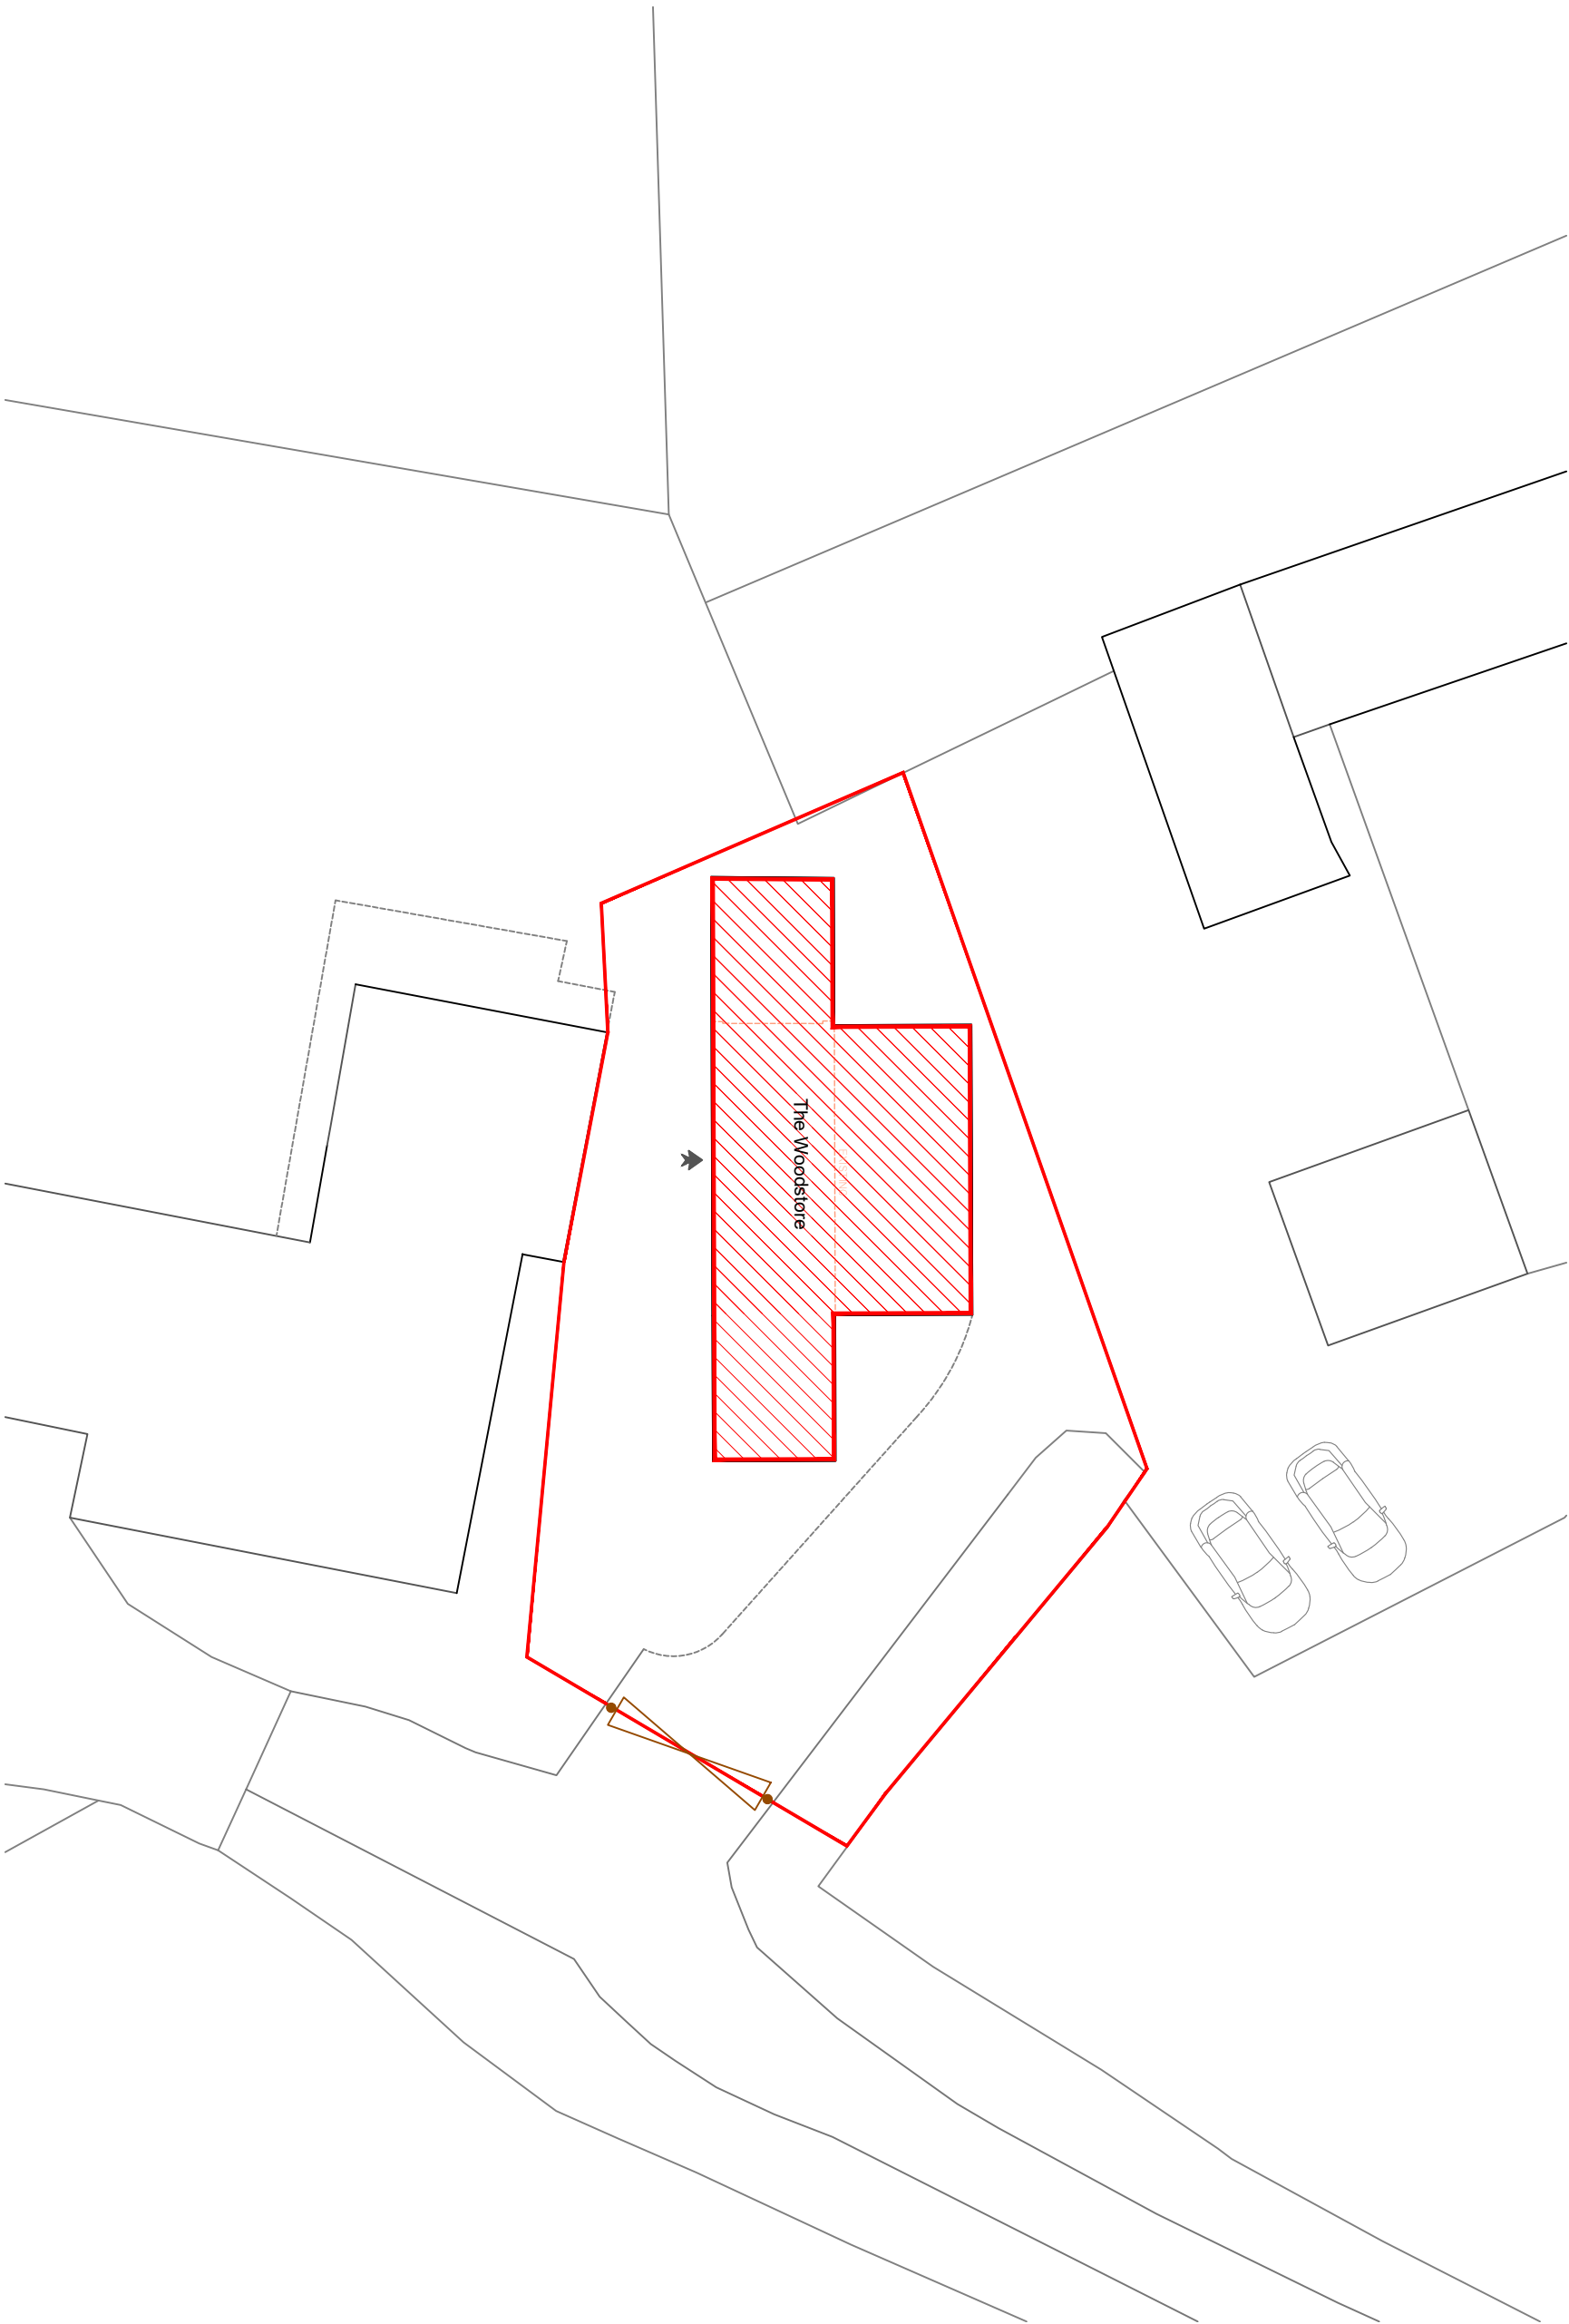
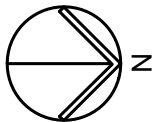


job	Great Steeds Farm, Copsale Road Horsham RH13 6QY		scale(s)	1:20	☐	job no.	dwg no.			
				1:50	☐					
dwg	The Woodstore - BLOCK PLAN as Proposed			1:100	☐	drawing size	date			
				1:200	☒			A3		
				1:500	☐				28 Oct 2025	
										C