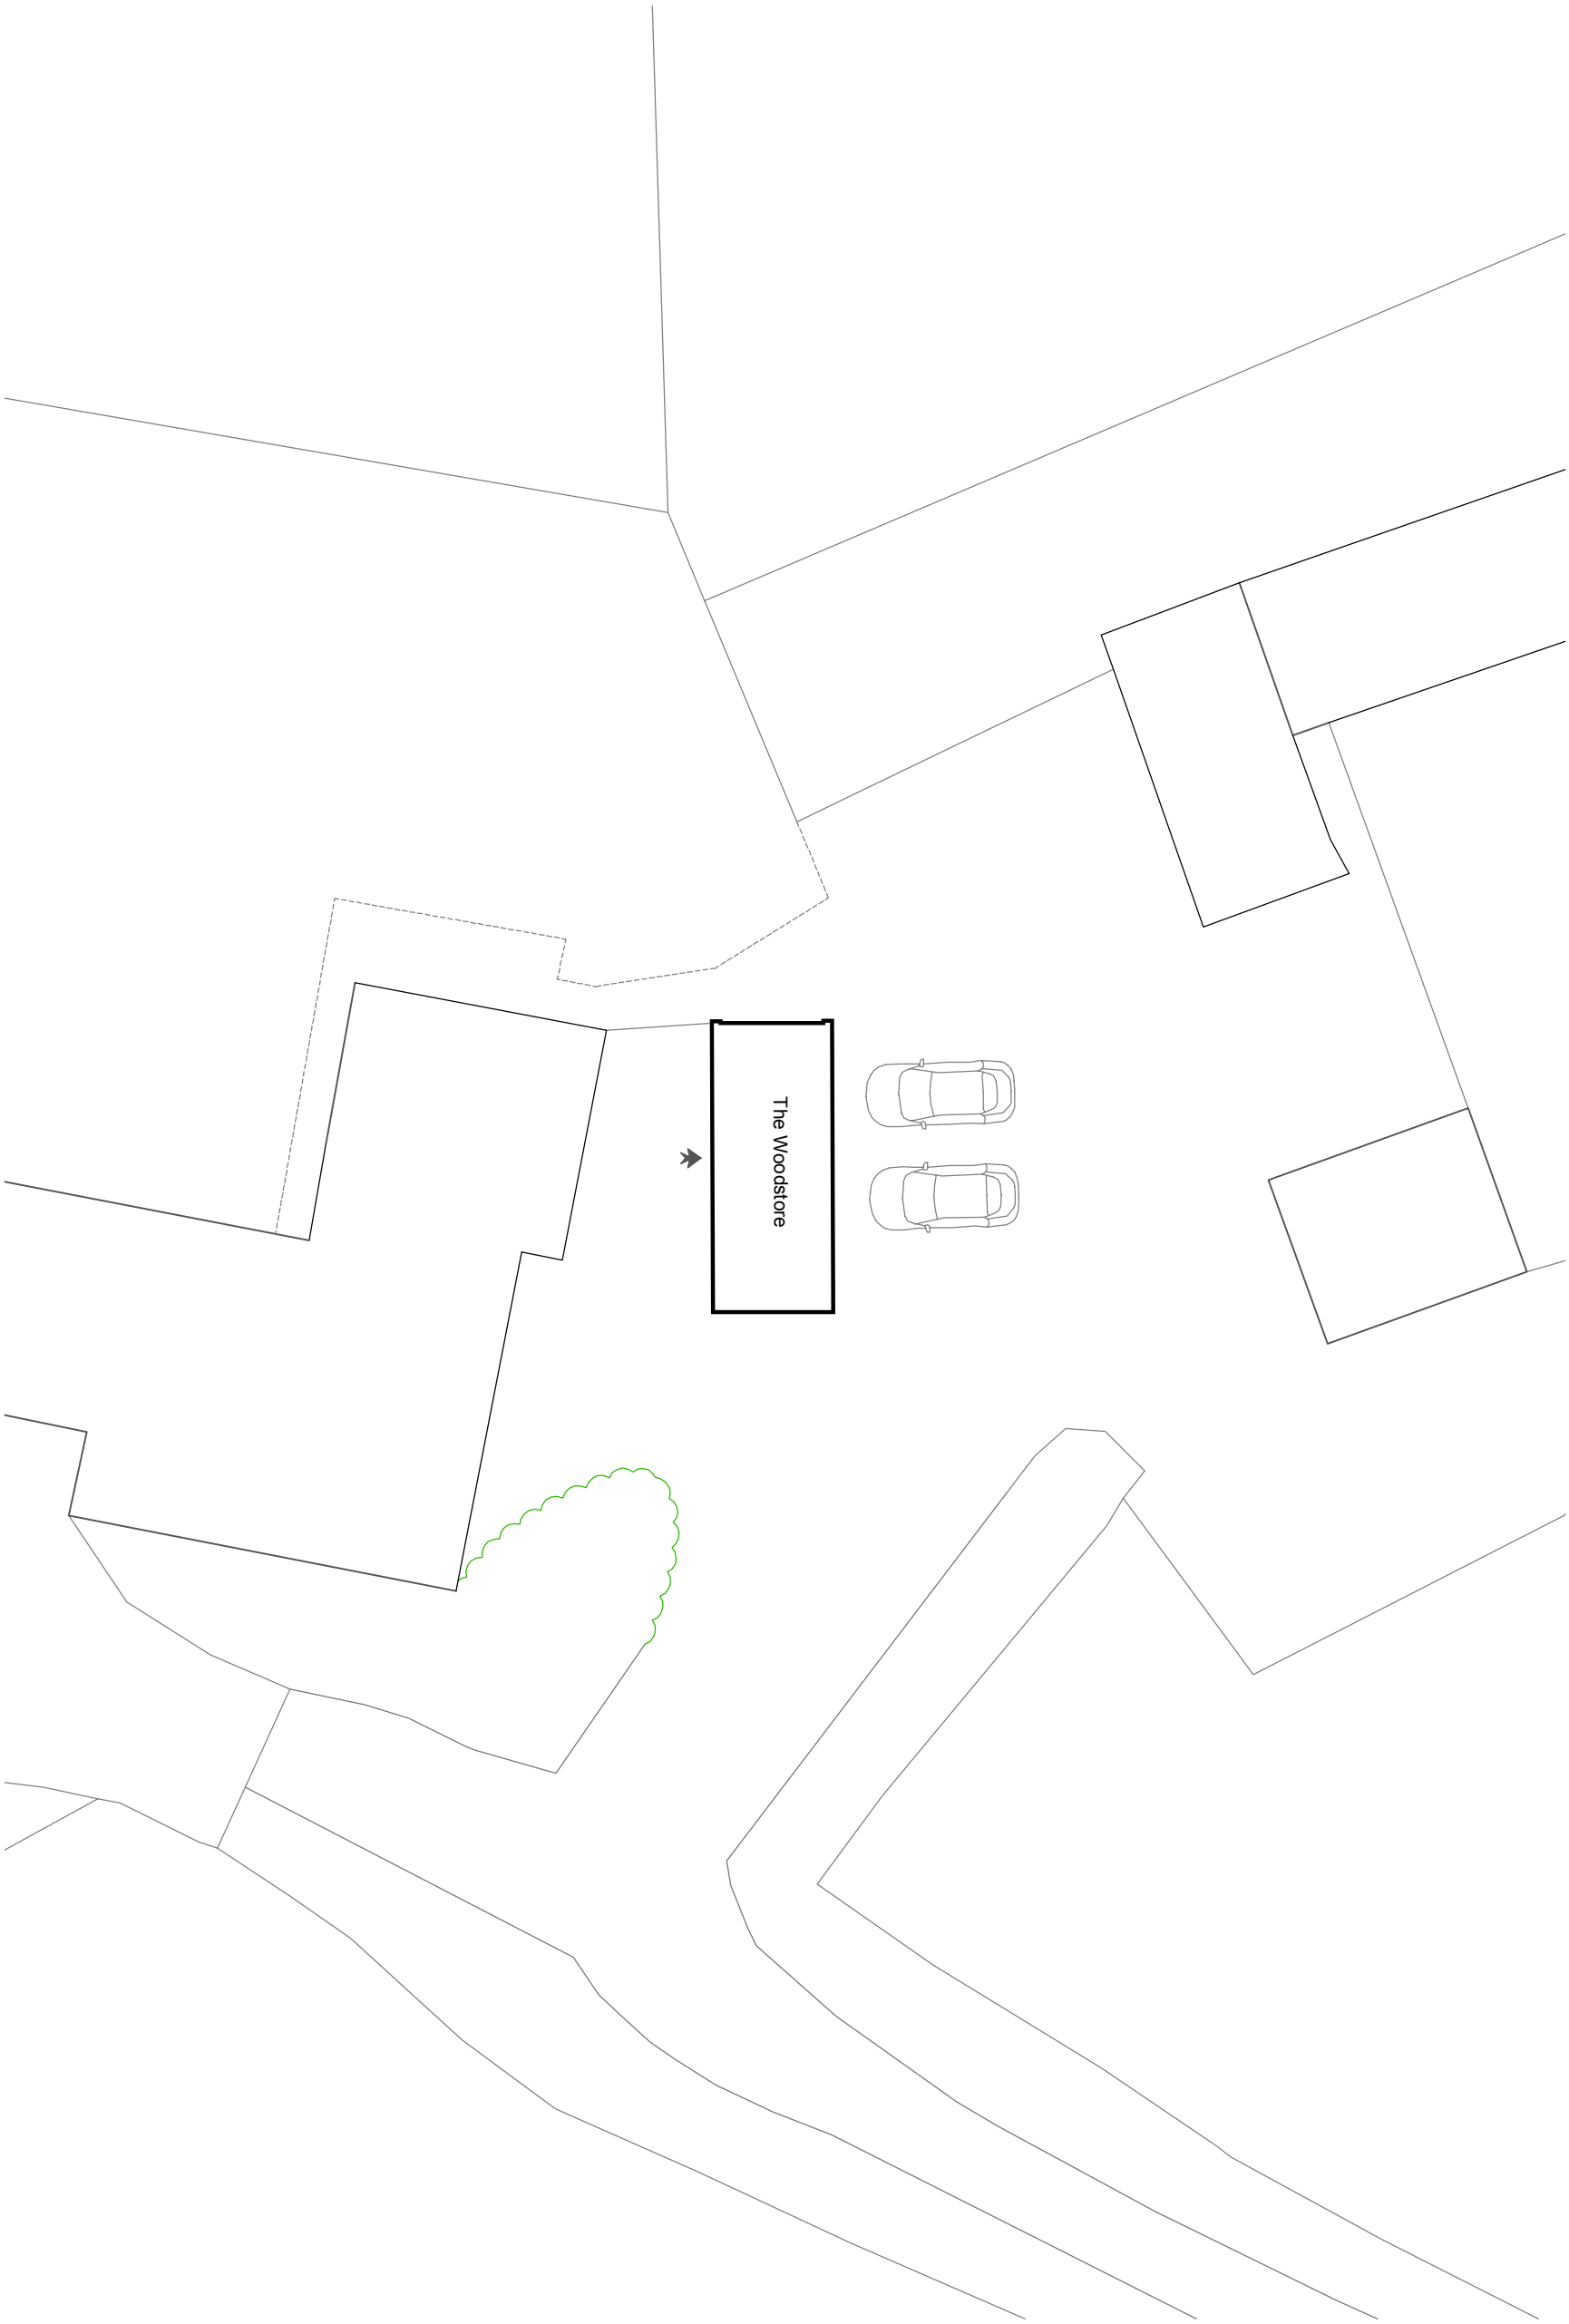
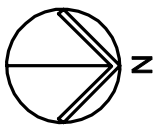


job	Great Steeds Farm, Copsale Road Hosham RH13 6QY			scale(s)	1:20		job no.	dwg no.	rev
					1:50				
	The Woodstore - BLOCK PLAN				1:100				
	as Existing				1:200				
dwg					1:500		drawing size	date	
					1:200				
					1:100				
					1:50				
			A3		9 Oct 2025		A		