

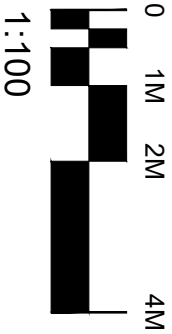


EXISTING
SIDE ELEVATION
W FACING

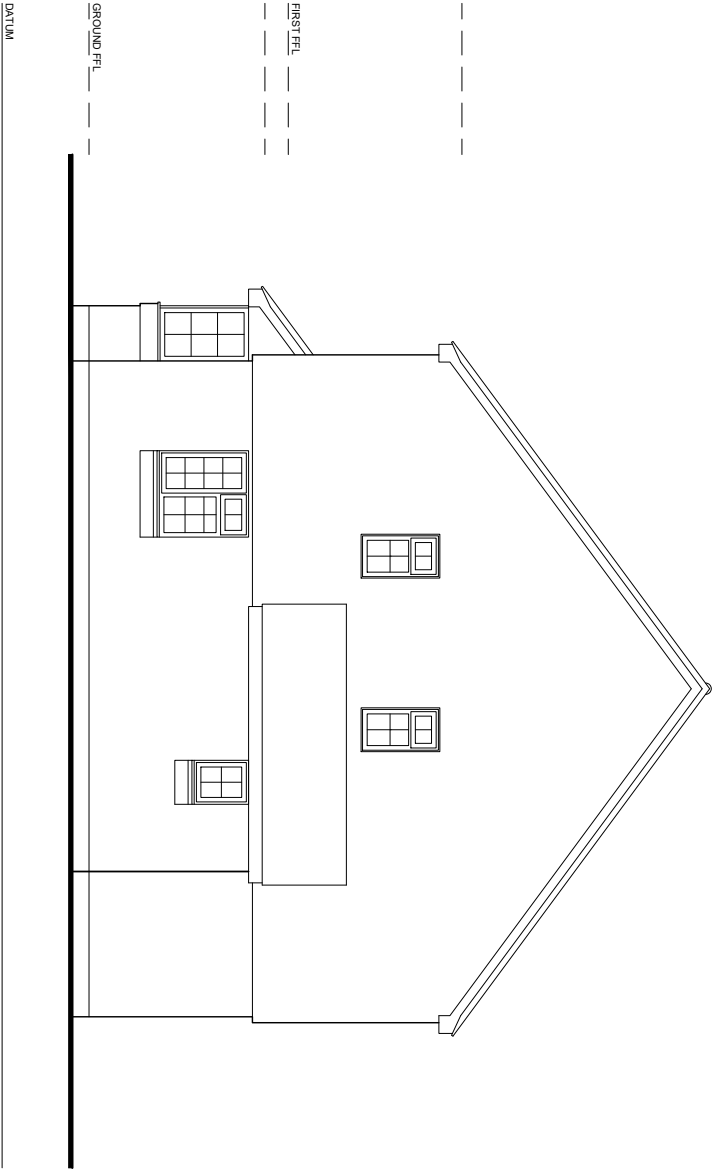

PROPOSED
SIDE ELEVATION
W FACING

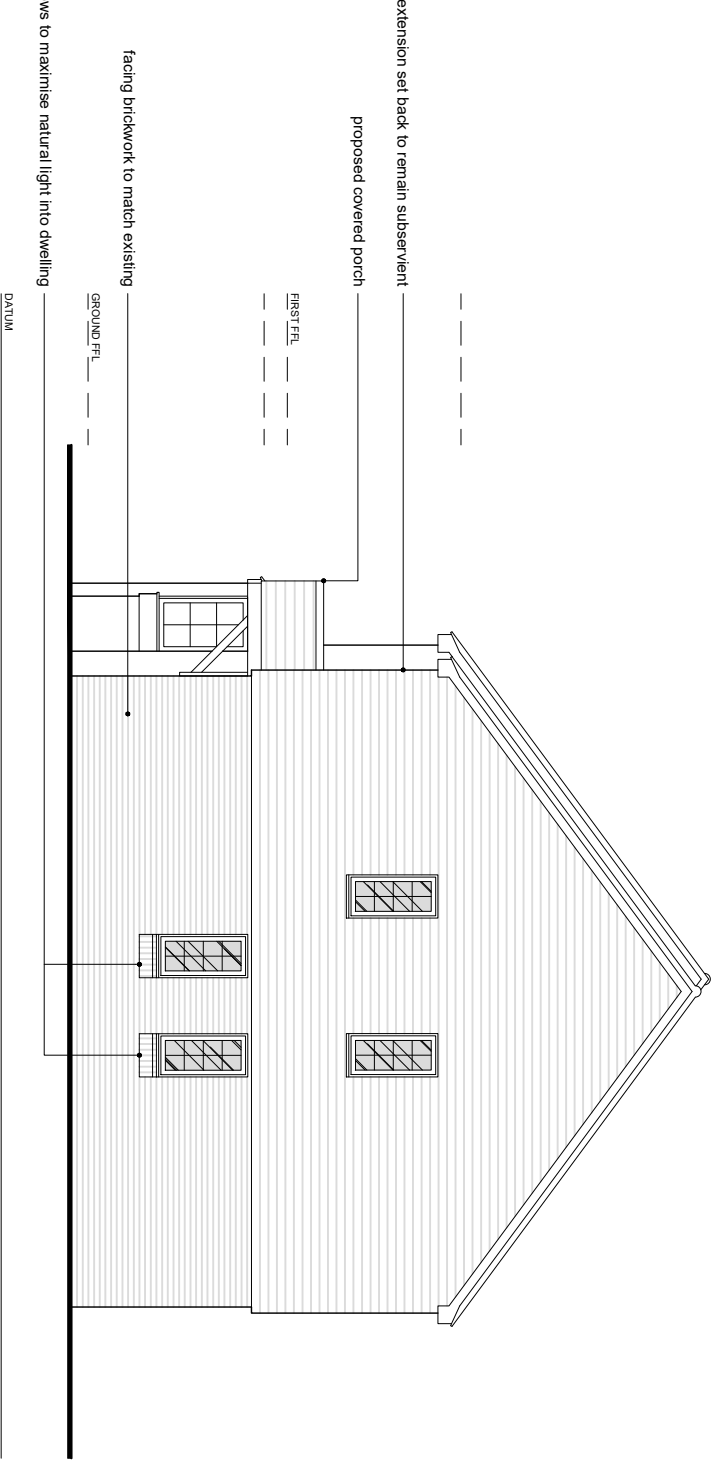

Rev.	Date	Details
Project:		
Content:		
North: 		
Notes:		
Figured dimensions to be used in preference to scaled. The Contractor is to check all site dimensions and setting-out and obtain the Architect's instructions in respect of any discrepancy revealed before work is put in hand. All rights in drawing and design are reserved to the Architect. Copyright, not to be reproduced without the Architect's permission. Subject to survey		
Drawn By: SAR Date: 03.11.25		
Scale: 1:100@A3 B		
Rev:		