

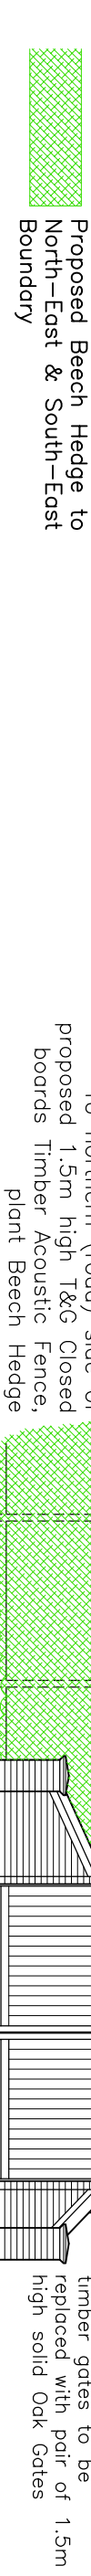


ROADSIDE ELEVATION (As Existing)

ROADSIDE ELEVATION (As Proposed without Hedge)

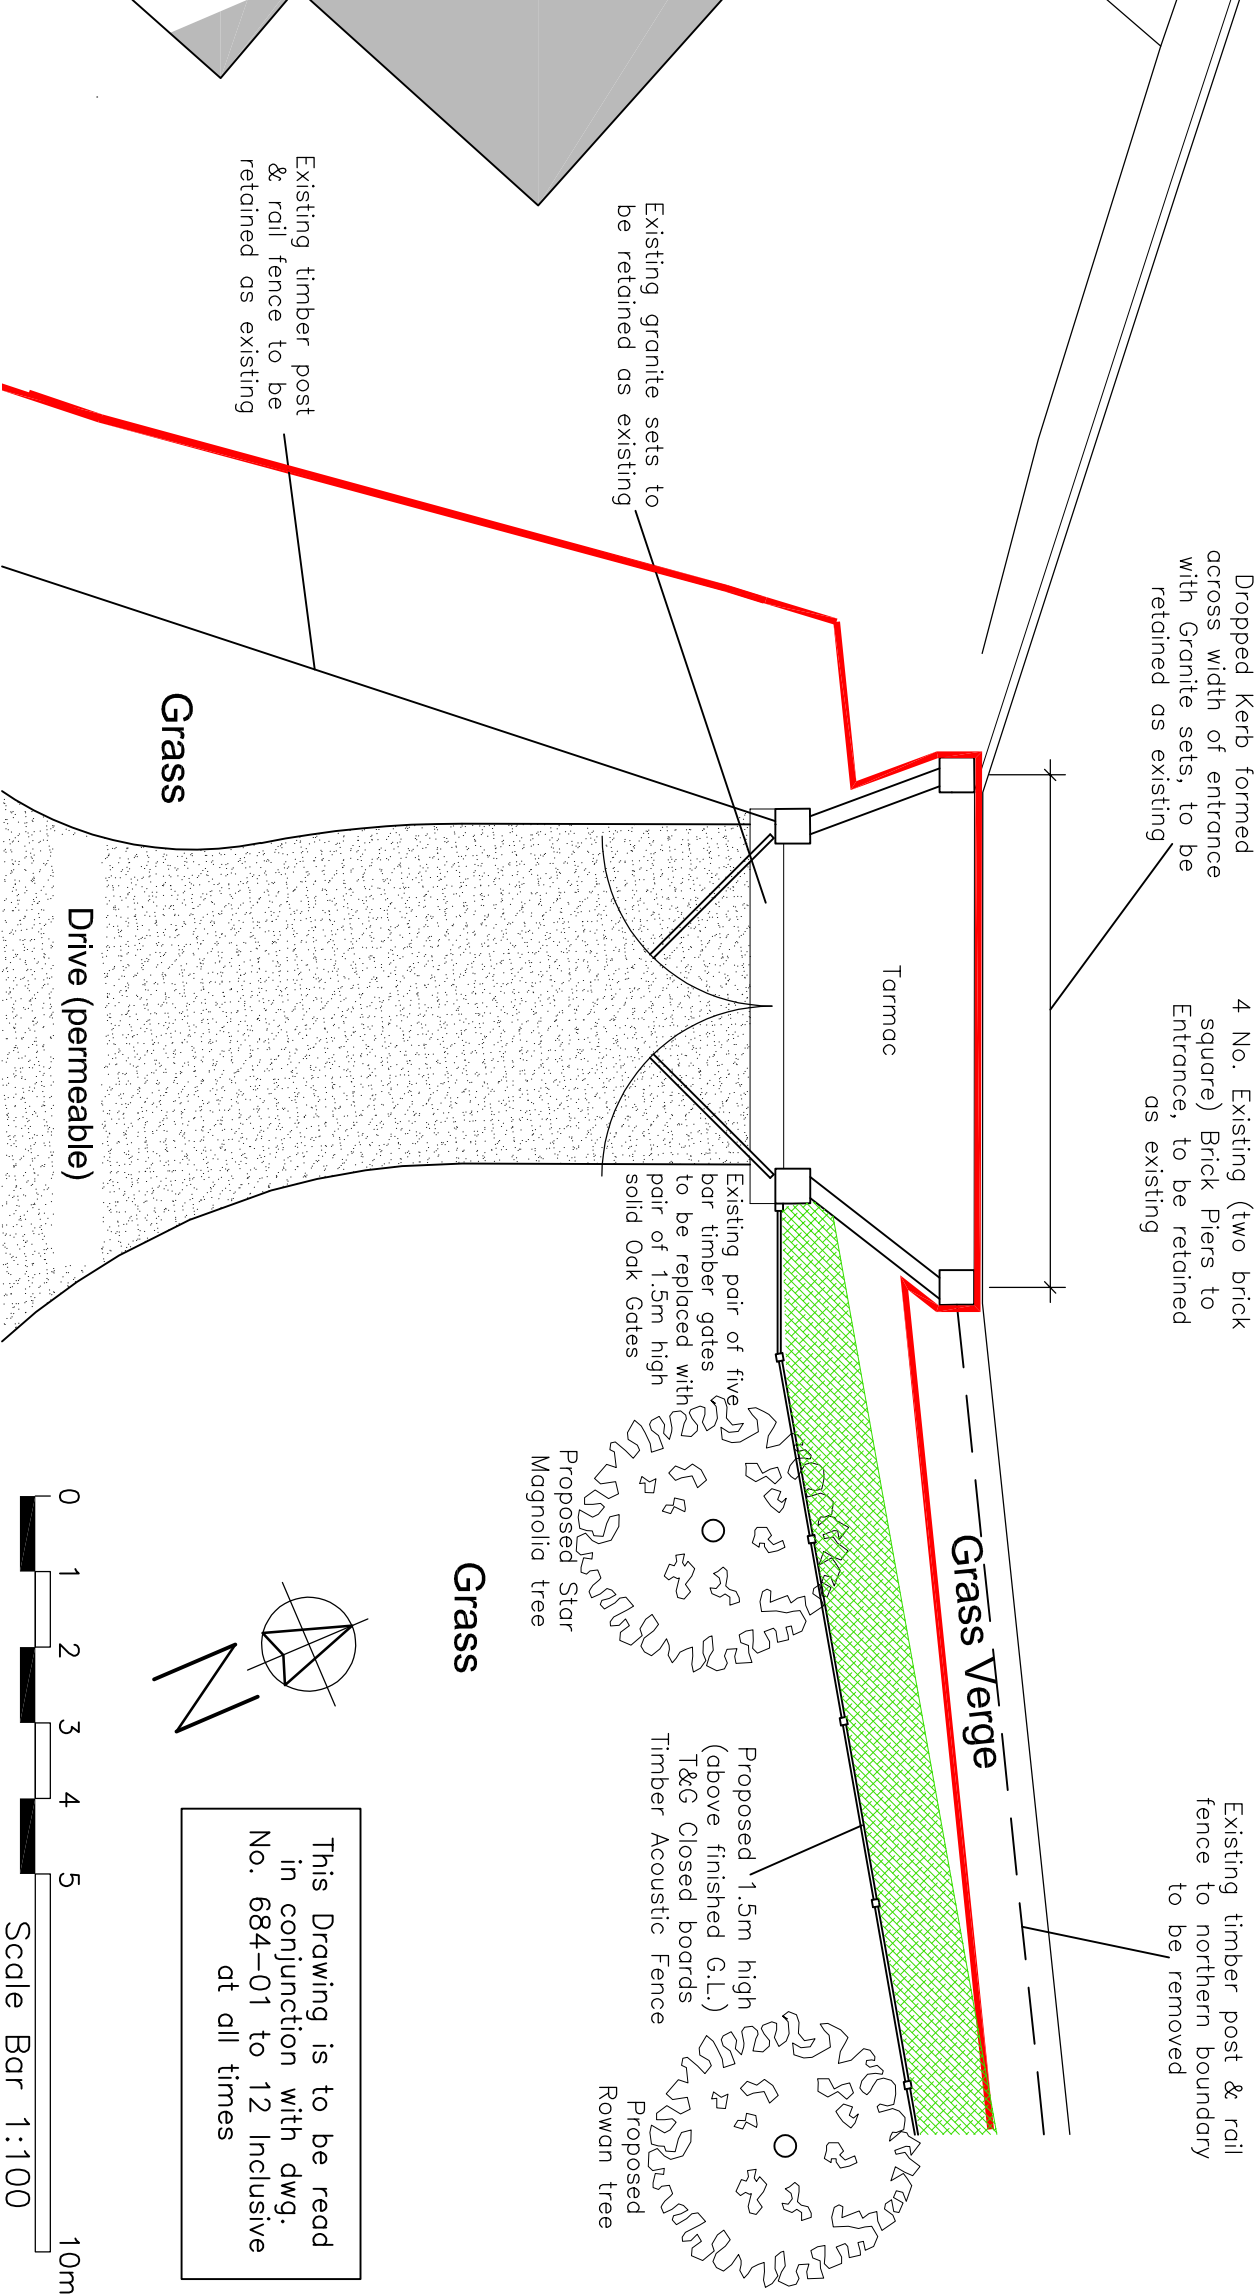

ROADSIDE ELEVATION (As Proposed with Hedge)

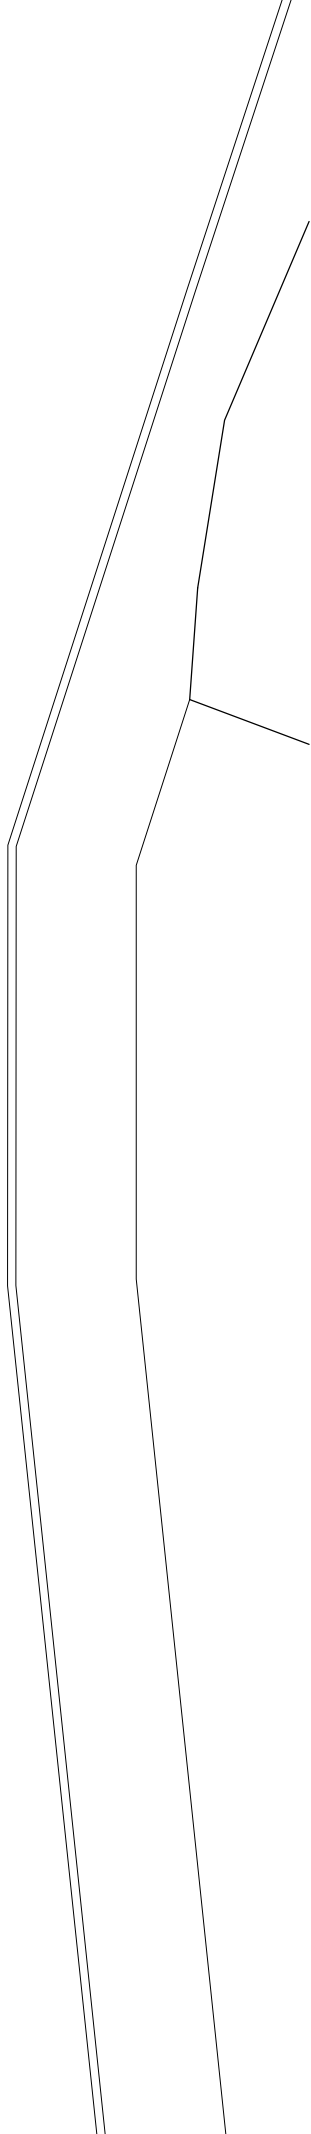

The Client is advised to ascertain and comply with his duties under the C.D.M. Regs 2015 and his obligations under the Party Wall etc. Act 1996 and Equally Act 2010 where applicable.

Contractors must verify all dimensions on site before commencing any work.

The copyright of this drawing is reserved.

The drawings and drawing notes do not purport to cover each and every item required to complete the project, the notes are not a specification of works, the contractor is advised to verify the full extent of the works with the client.

This drawing to be read in conjunction with Designers Risk Assessment

Project

Land East of Spring Gardens
Washington,

W. Sx. RH20 3BP

**PLAN As Proposed
Entrance to Site**

Client

Mr. S. Ripley

Drawing no. 684-11 (A3)

Scale 1 : 100

Date Mar. 2026

KG DESIGNS

ARCHITECTURAL CONSULTANT

Longacre, Bentons Lane, Dial Post,
Horsham, West Sussex RH13 8NW
Tel : 01403 711666
E-MAIL : kgd@kgdesigns.com