


Rev By	Rev	Date	Description
--------	-----	------	-------------

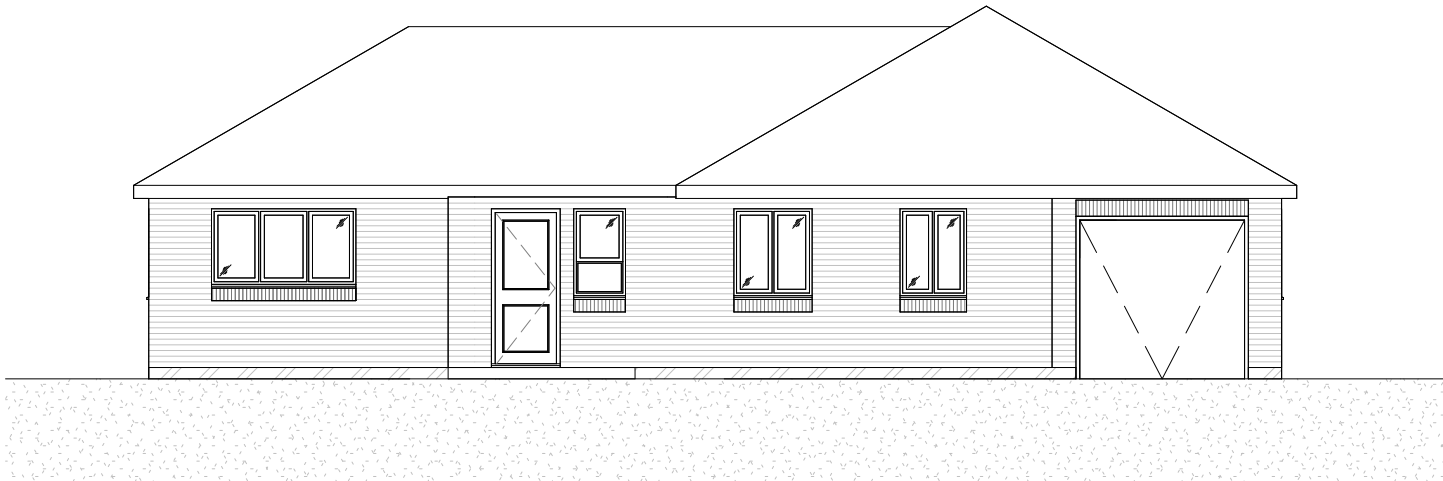

Project Title 1a Cavendish Close Horsham RH12 5HX	
Drawing Description Existing Front Elevation	
Scale @A3 1 : 100	Date MARCH 2026
Purpose PLANNING	
Notes. - Drawing may be scaled for planning and land registry only, not for construction purposes. - The contractor is responsible for checking dimensions, tolerances and references.	

