

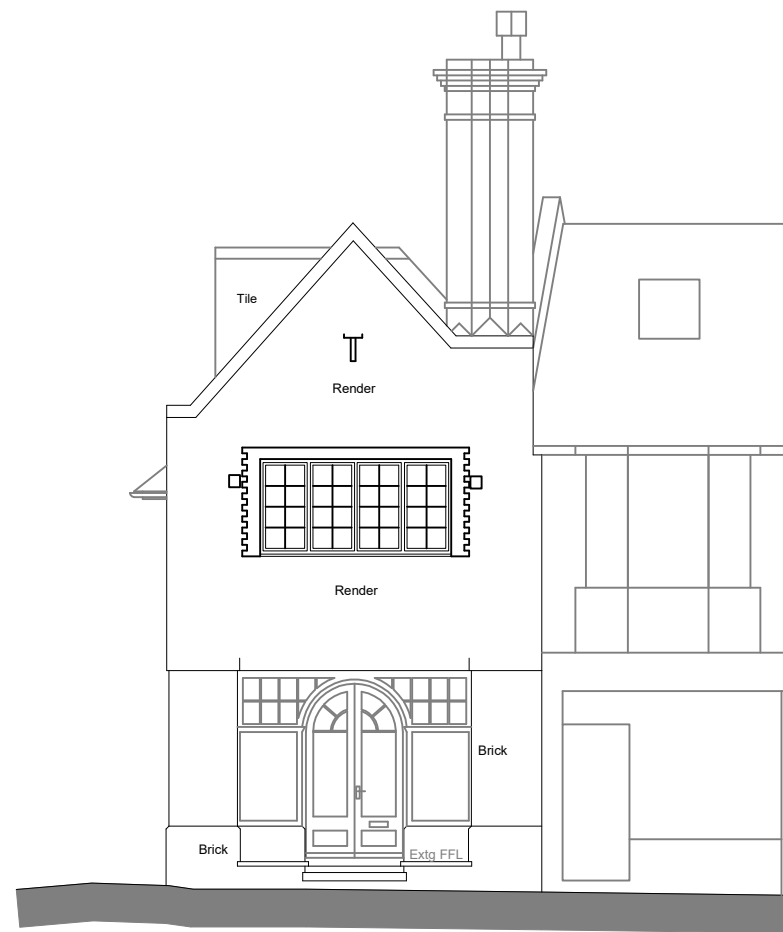
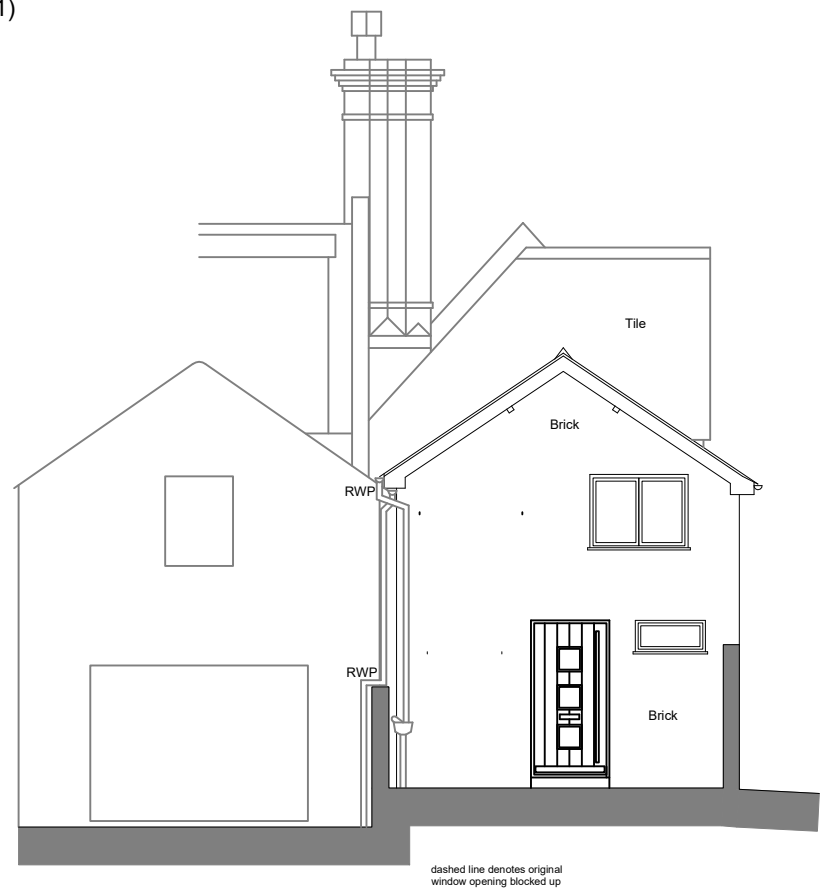



0m 5m
(scale 1:100 when printed at A1)

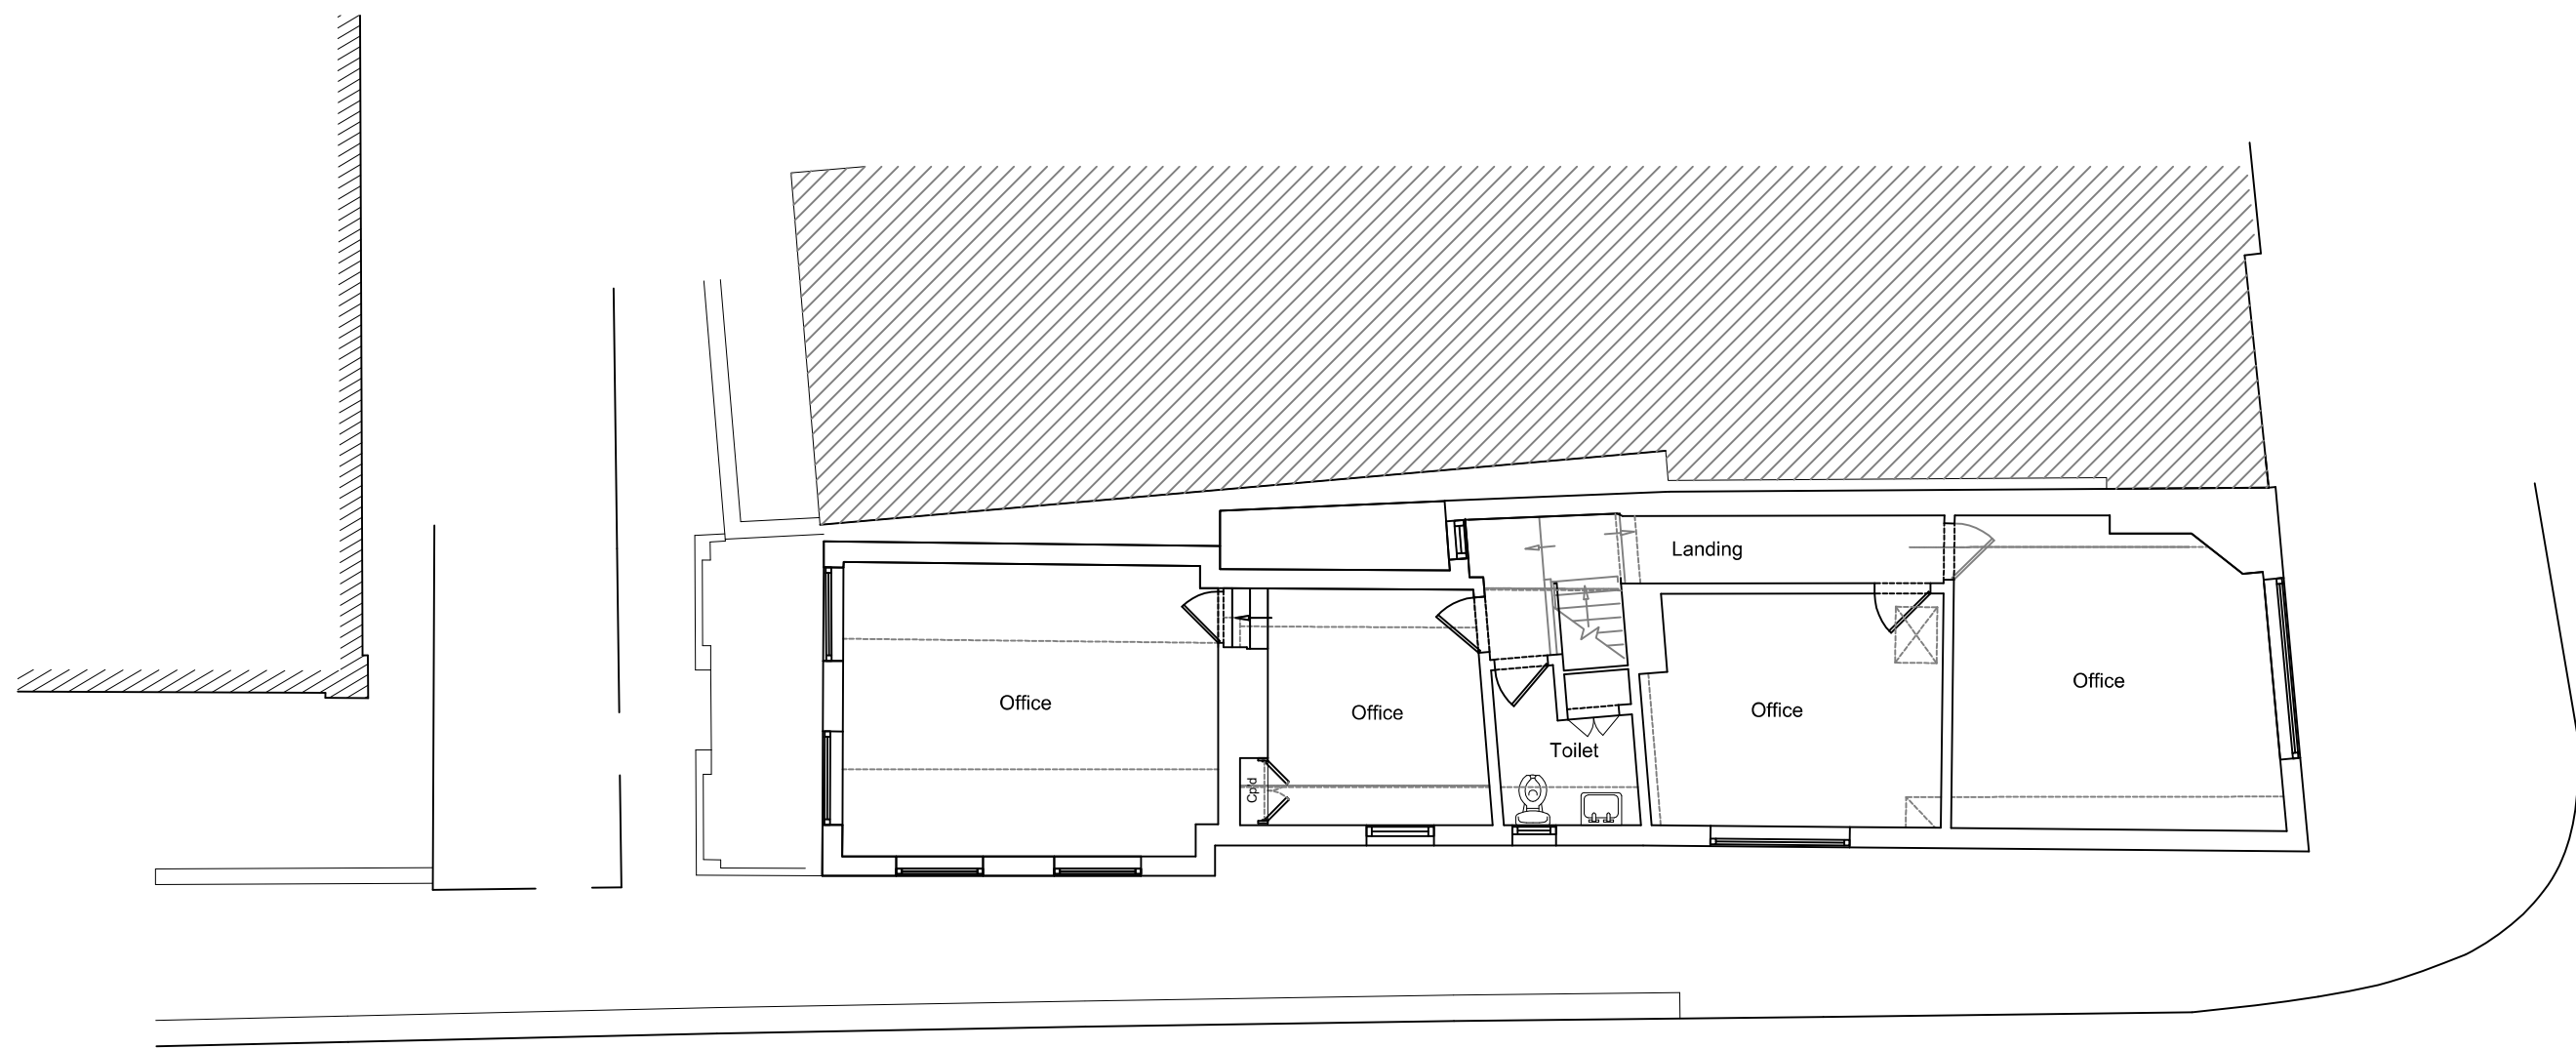


residuals for external door opening
previously partially blocked up with
internal boarding)

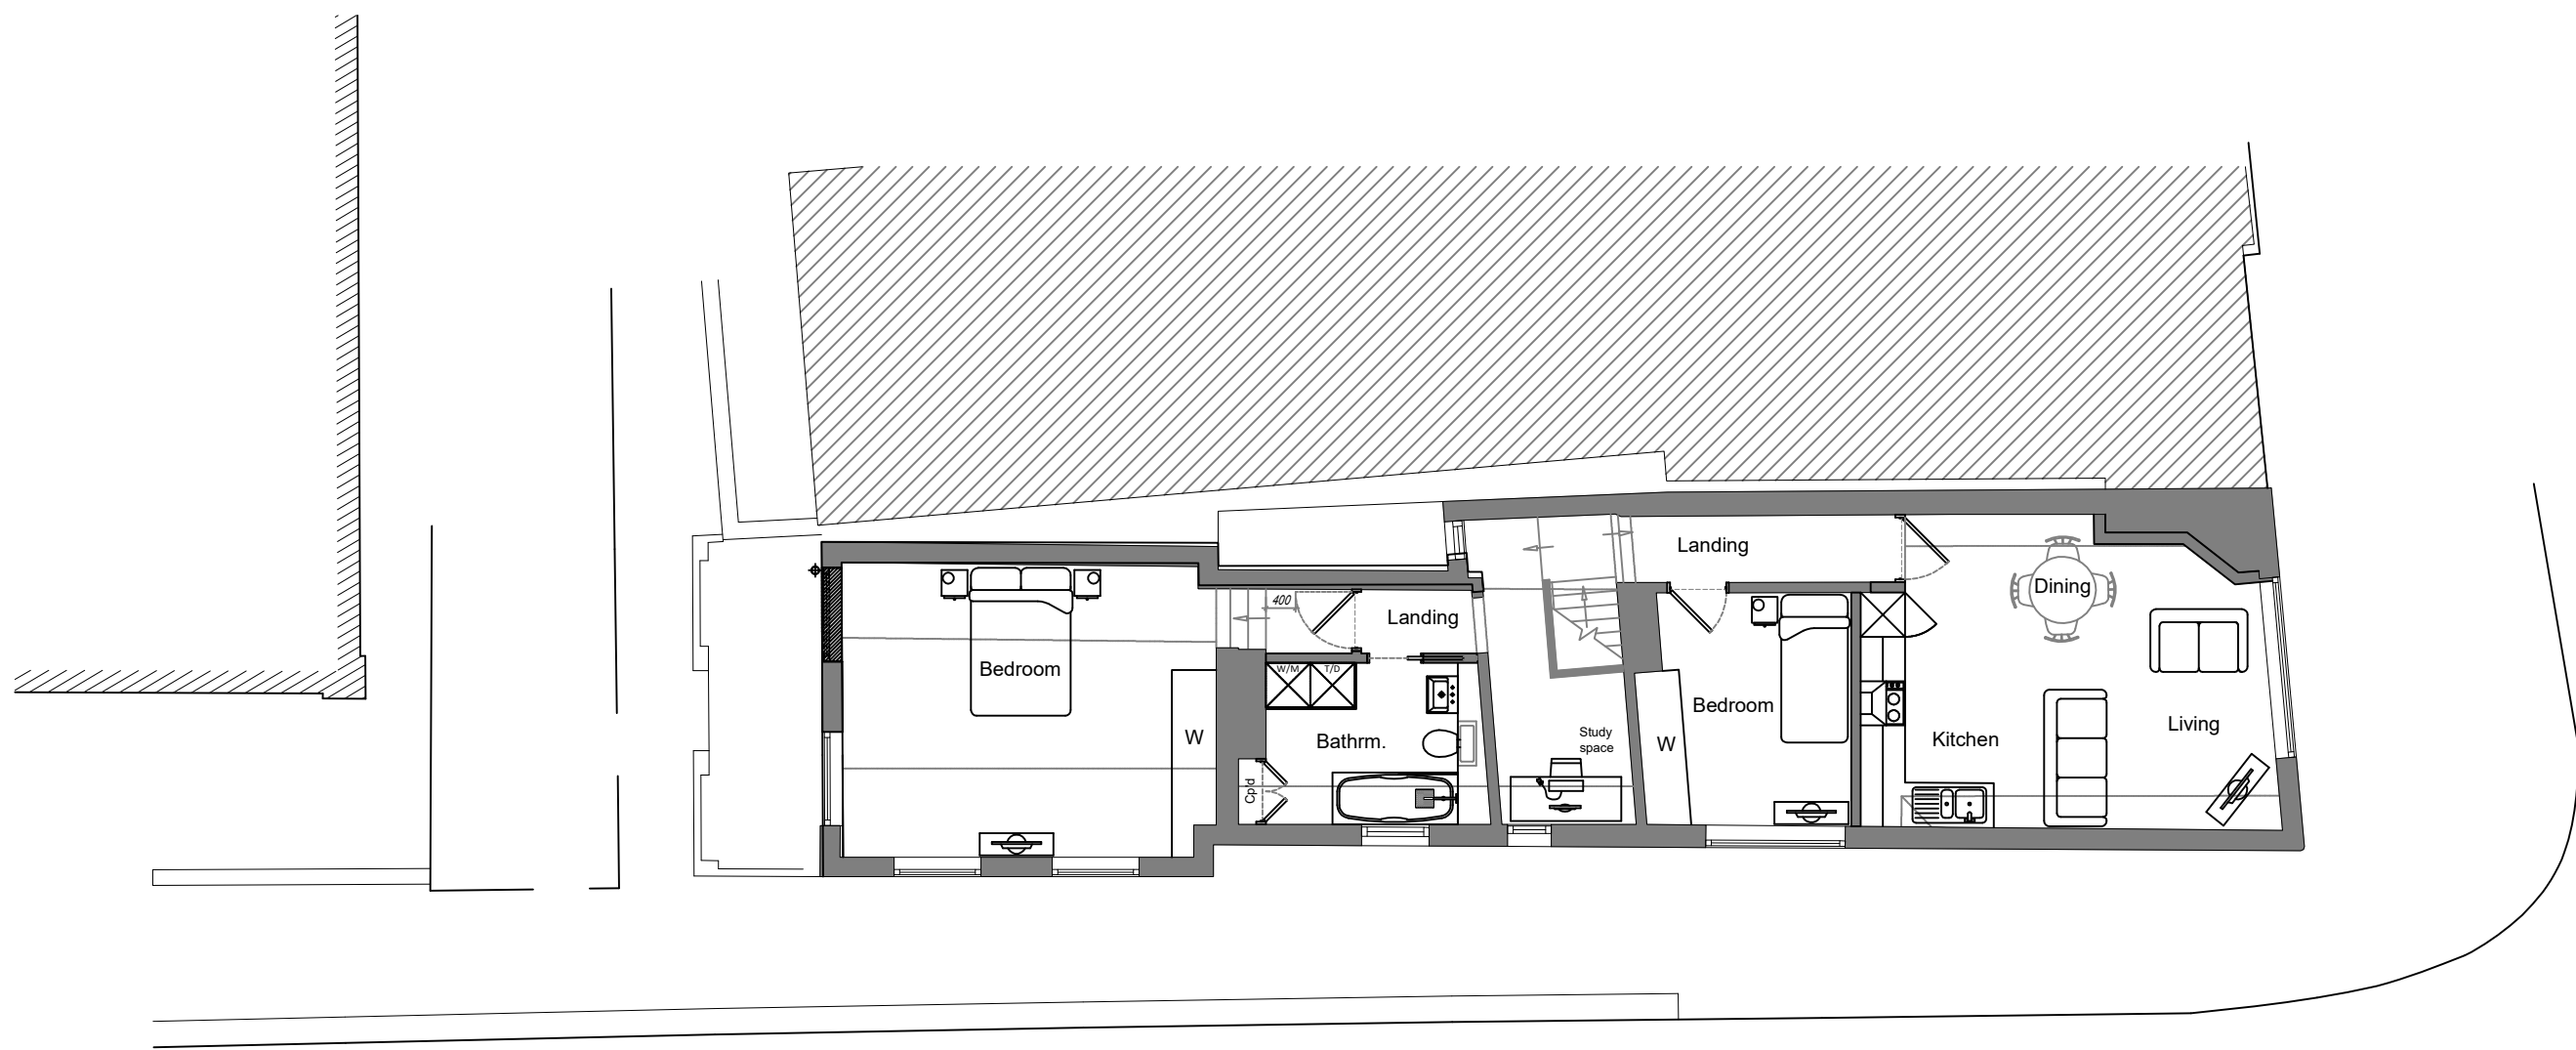

Plot 2 equates to 76sqm internal
net floor area

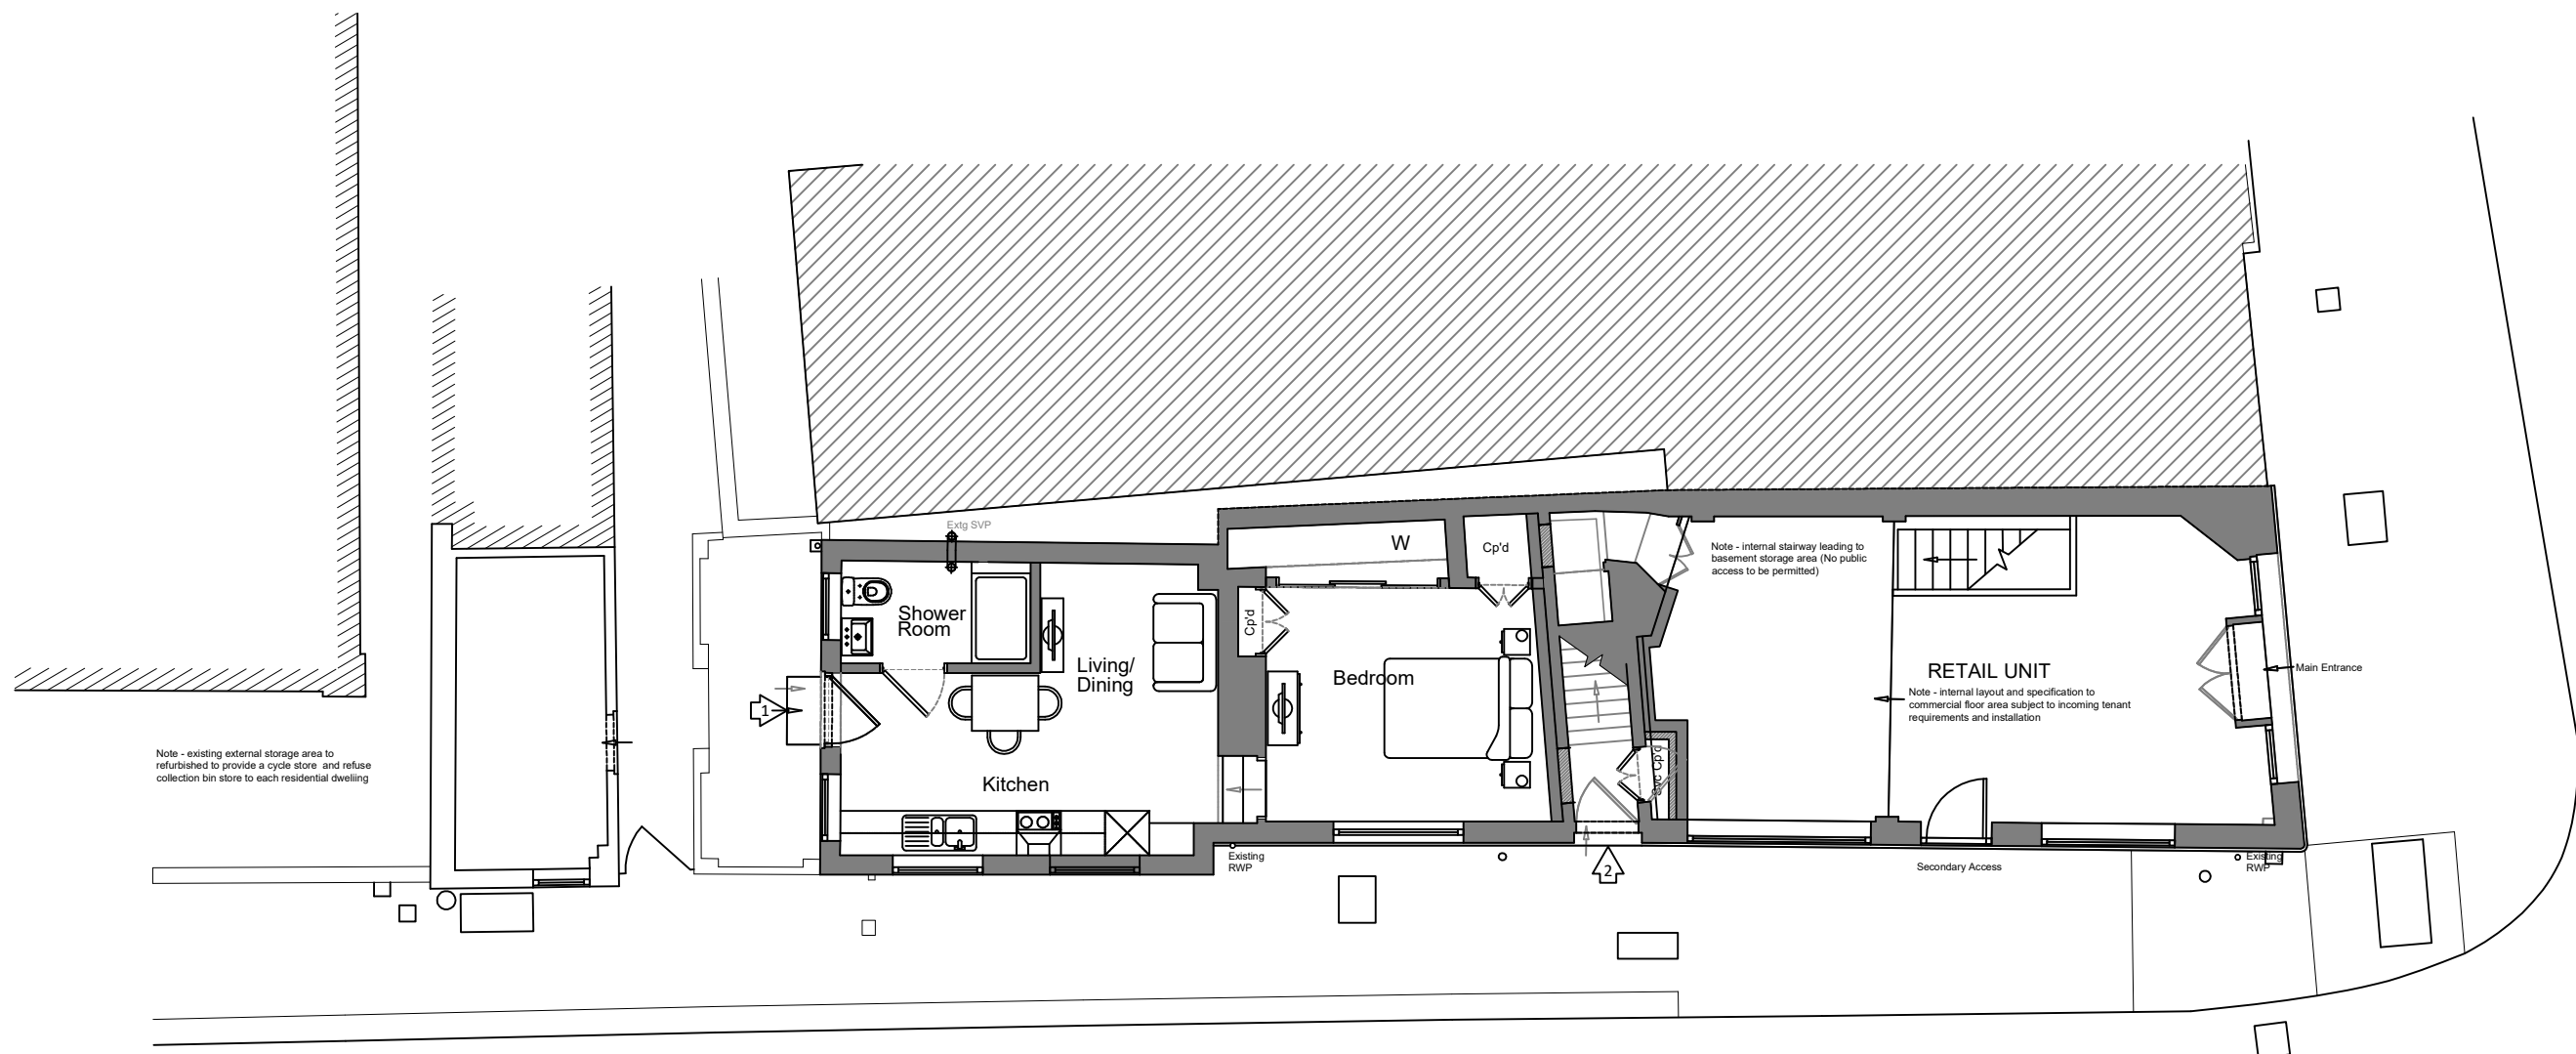

Plot 1 equates to 37sqm internal
net floor area

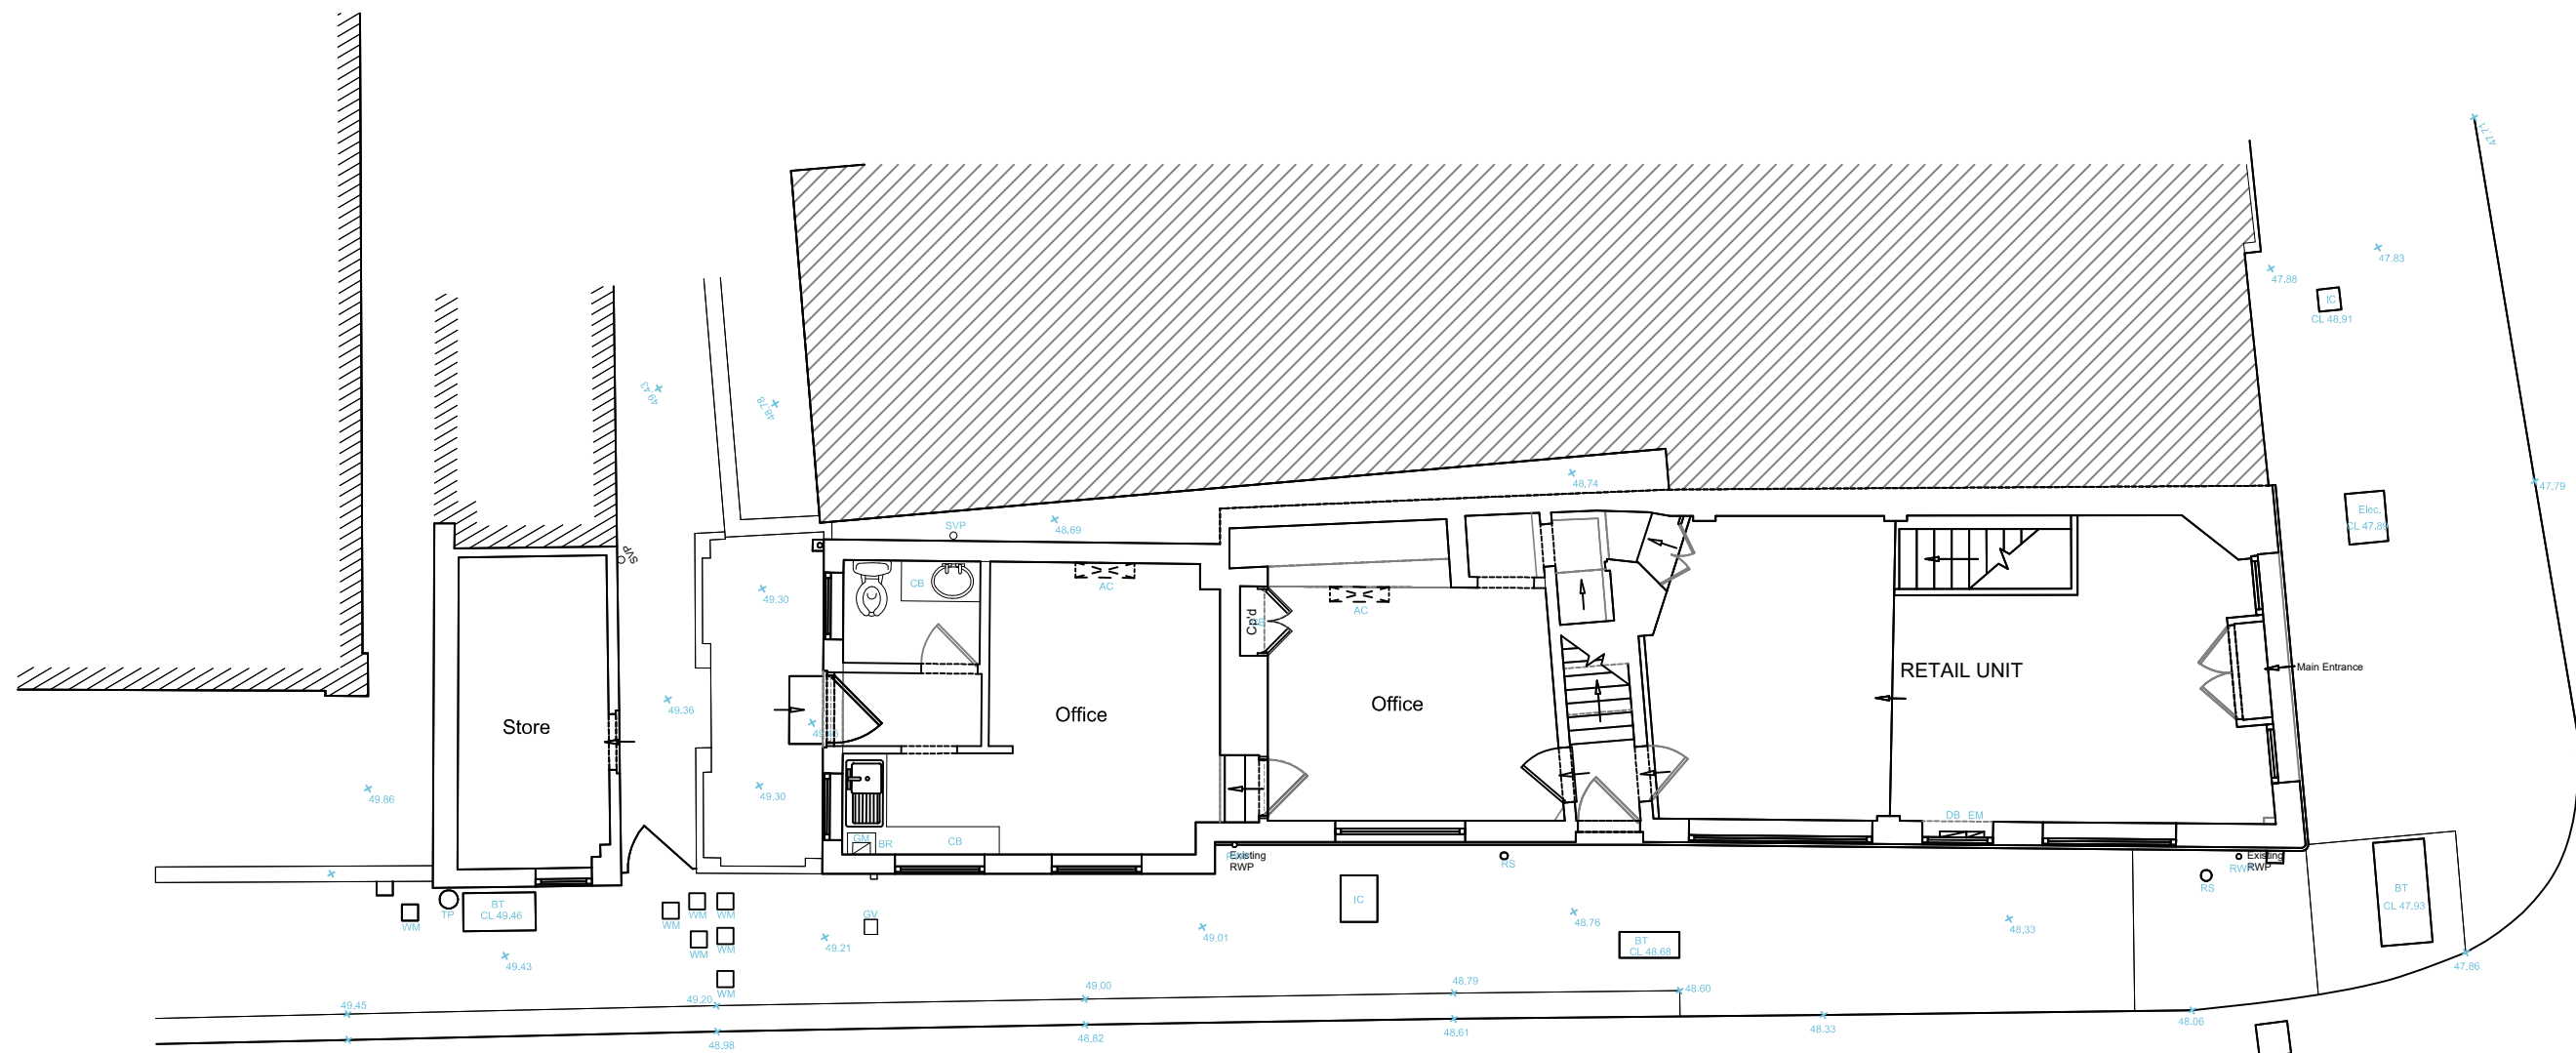

REV	DATE	AMENDMENT
SPR Property & Development Ltd. 24 Old House Mews, London Road Horsham, West Sussex RH12 1AF		
JOB: Alexandra House, 11 Queen Street, Horsham, West Sussex RH13 5AA		
TITLE: Planning Details		
DRAWN: SDS	ISSUE DATE: 27 Mar.'26	SCALE: 1 : 100
DRAWING N°: 2612 / 01		REV N°: