





red line denotes extent of application site ;
Alexandra House, 11 Queen Street, Horsham

red line denotes extent of application site ;
Alexandra House, 11 Queen Street, Horsham

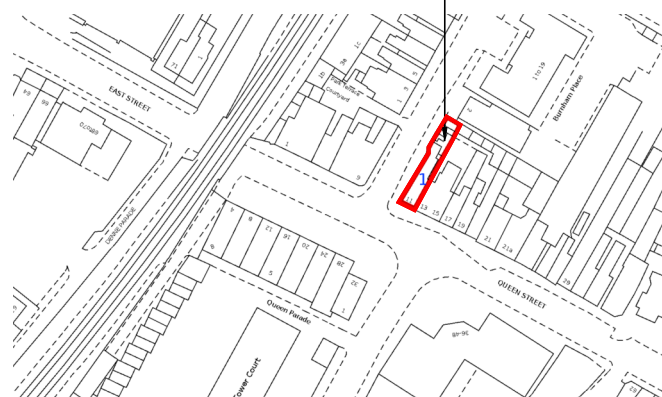

Location Plan (scale 1:1250)

0m 50m

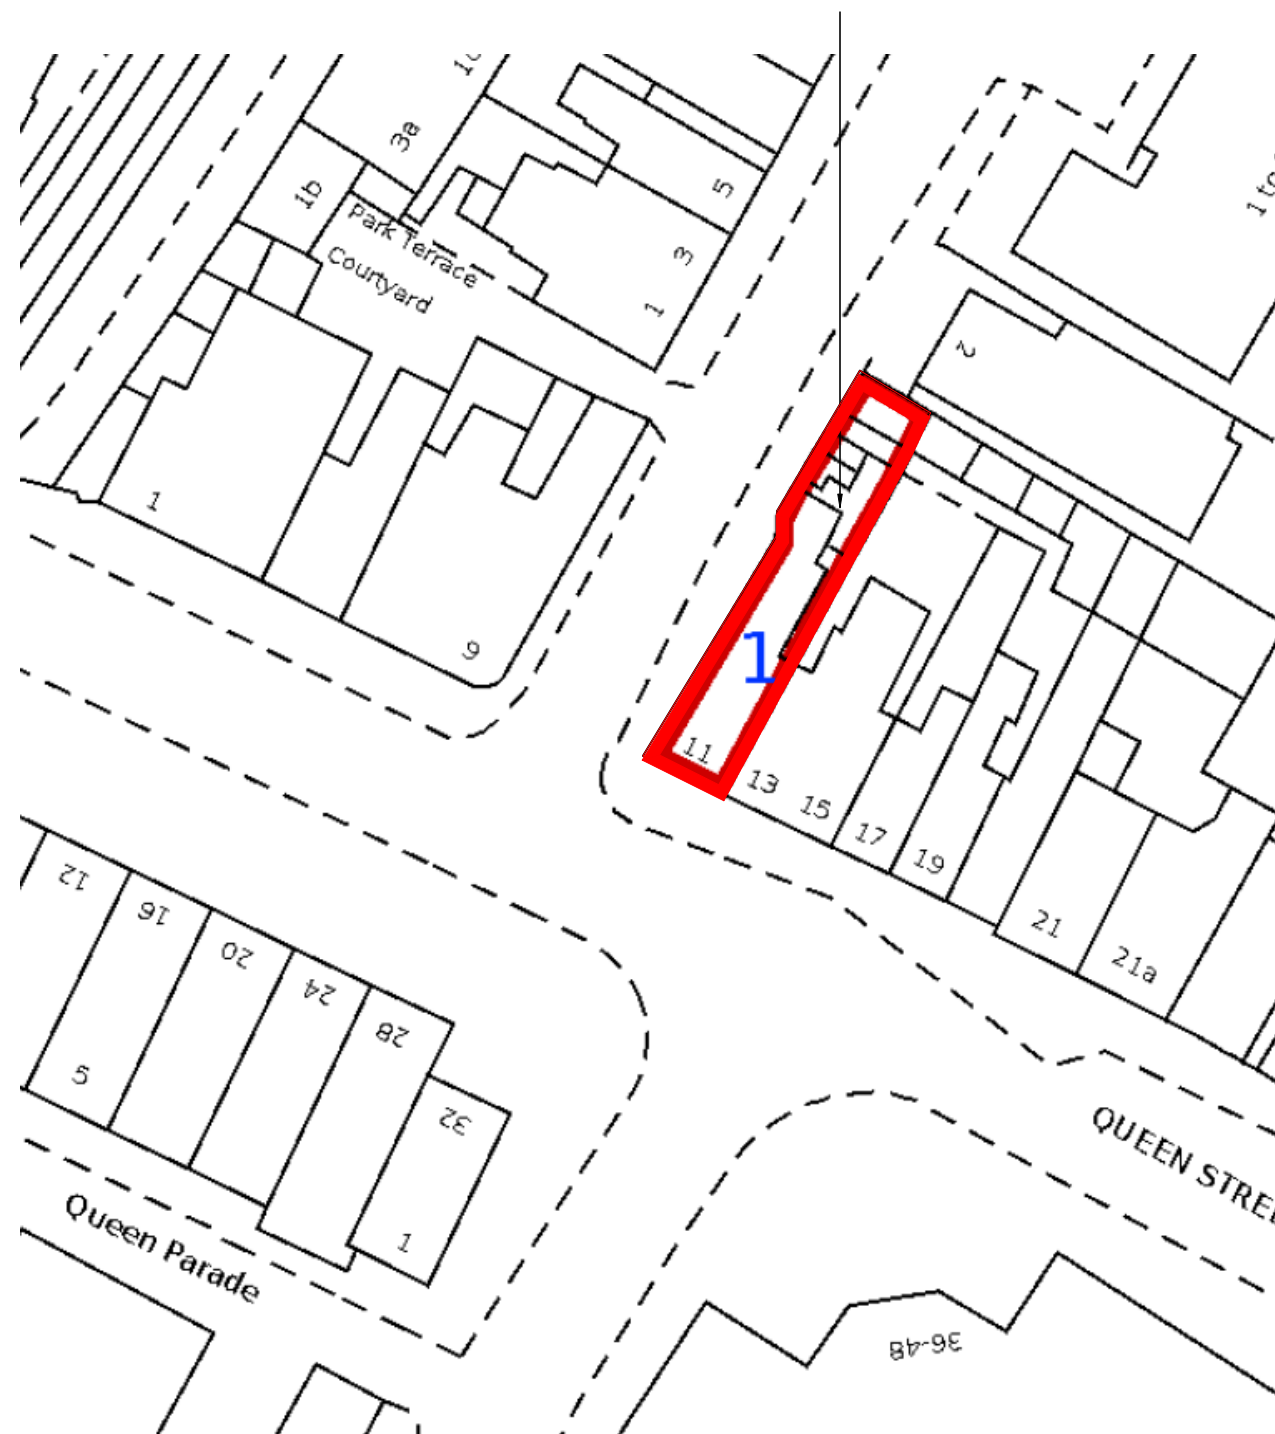

Block Plan (scale 1:500)

0m 10m 20m 30m

A March '26 Client name updated

REV		DATE	AMENDMENT	
 Shaw Design Services Ltd. Dalquith, Northlands Road, Holbrook Horsham, West Sussex RH12 5PW Tel: 01403 217081			TITLE : Location Plan & Block Plan	
			CLIENT: SPR Property & Development Ltd.	
JOB :		DRAWN:	ISSUE DATE:	SCALE:
Alexandra House, 11 Queen Street, Horsham, West Sussex RH13 5AA		SDS	30 Jan. '25	1:500,1250
		DRAWING N°: 2417 / 01		REV N°: A