
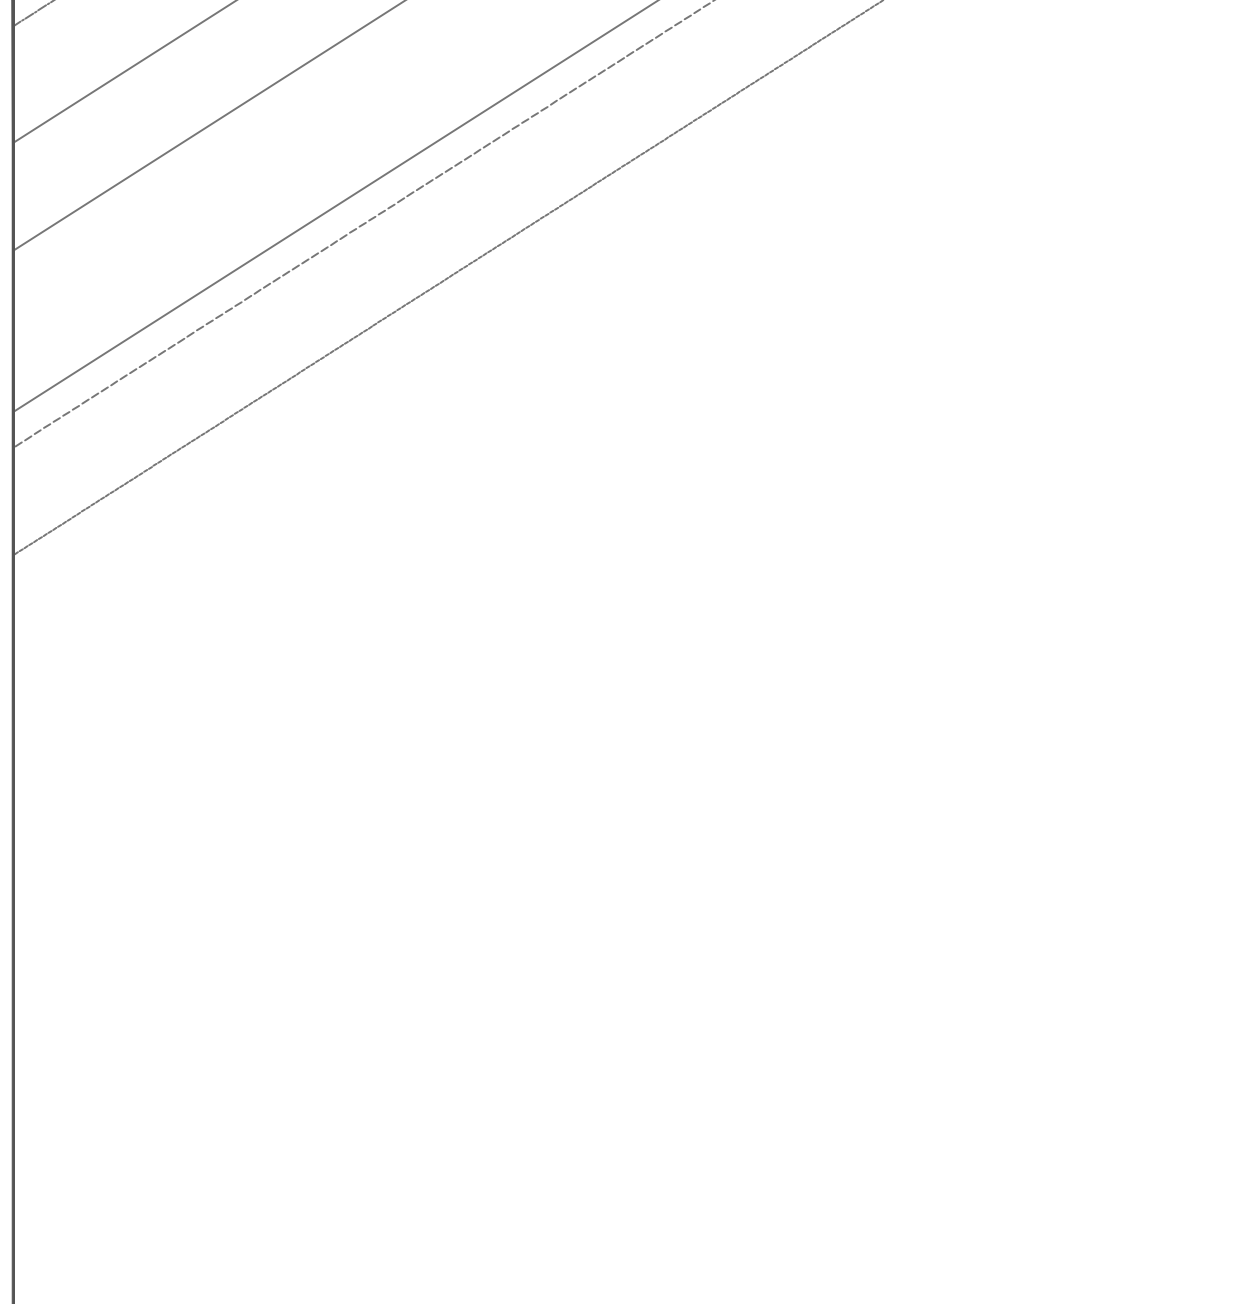


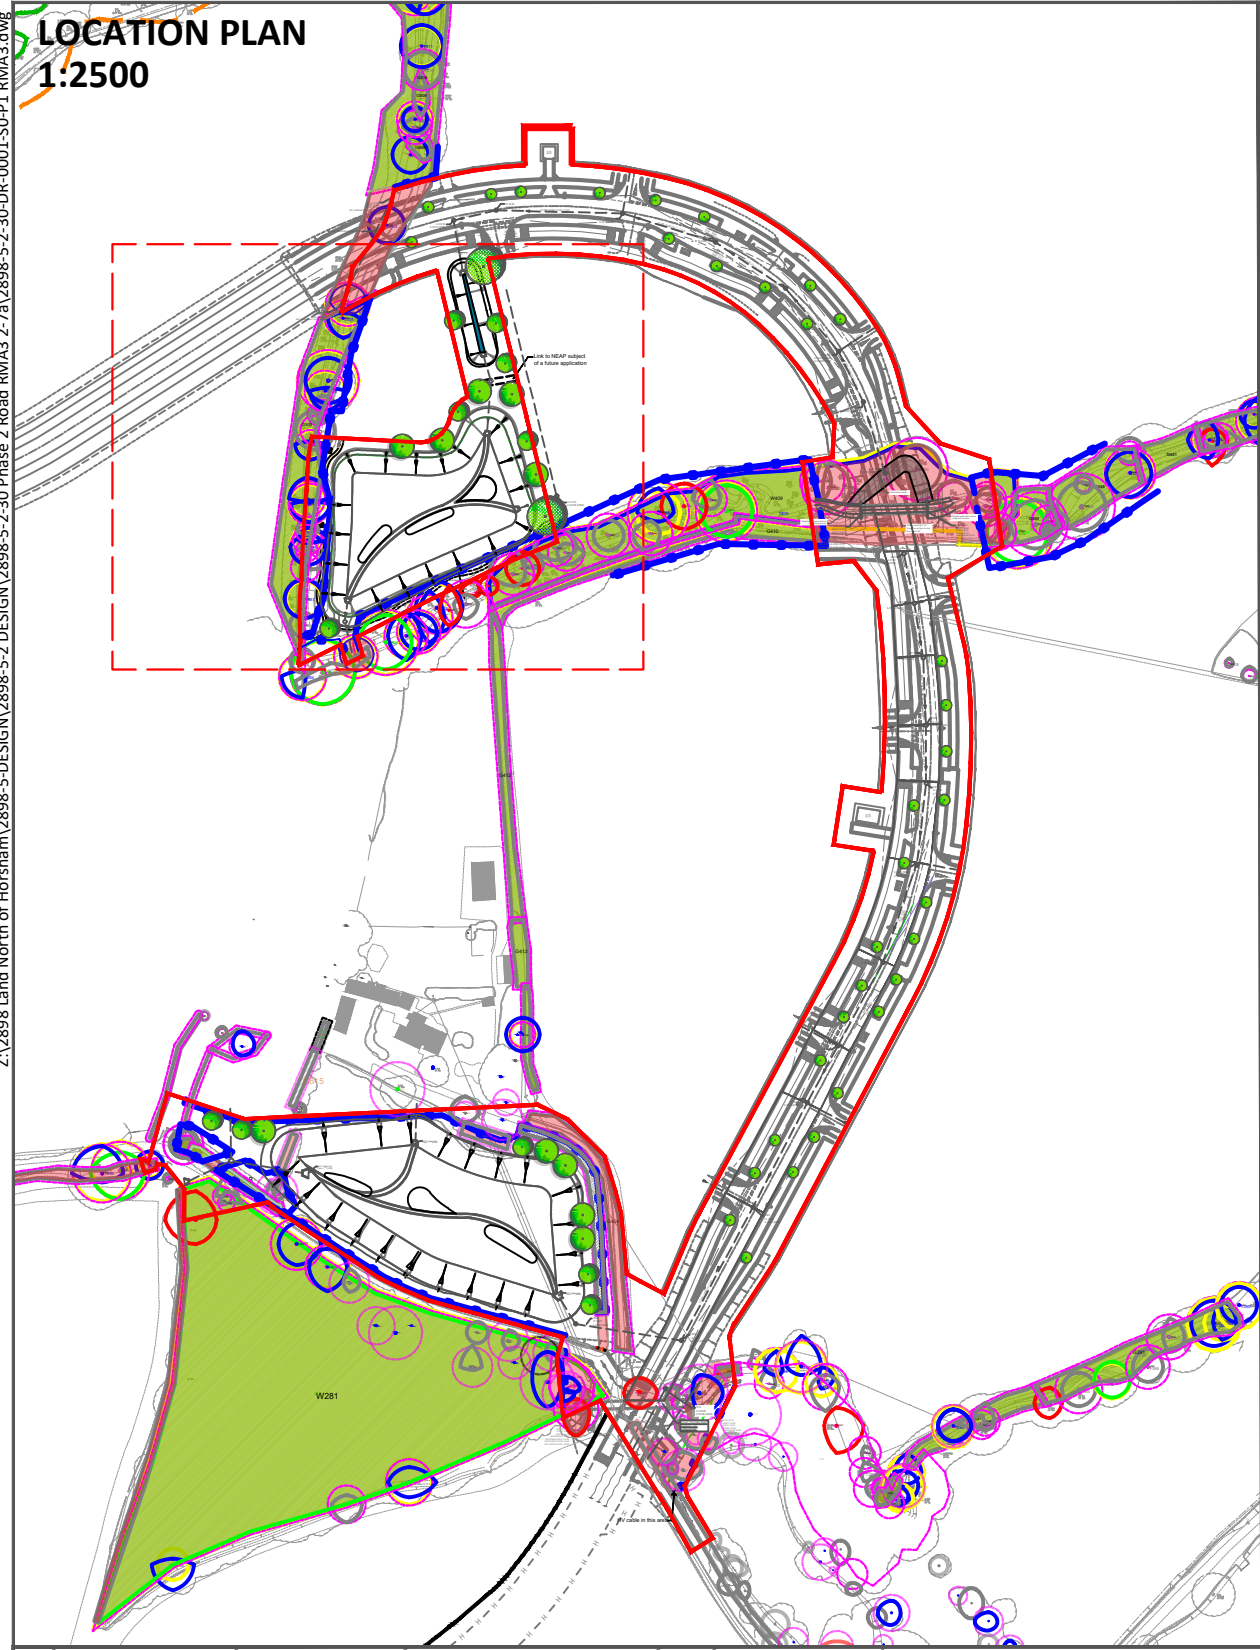

Planting Schedule

Species	Pot Size	Height	Girth	Specification	No.
Acer campestre	50cc min.	400-450cm	16-18cm	Extra Heavy Standard: 5 brks: 3x: RB: Clear Stem min. 200cm	5
Acer platanoides 'Columnare'	50cc min.	450-625cm	16-18cm	Extra Heavy Standard: 3x: RB: Clear Stem min. 200cm	17
Acer platanoides 'Crimson Sentry'	50cc min.	450-625cm	16-18cm	Extra Heavy Standard: 3x: RB: Clear Stem min. 200cm	2
Betula albosinensis 'Fascination'	50cc min.	400-450cm	16-18cm	Extra Heavy Standard: 3x: RB: Clear Stem min. 200cm	7
Carpinus betulus	50cc min.	450-500cm	18-20cm	Extra Heavy Standard: 3x: RB: Clear Stem min. 200cm	2
Corylus colurna	50cc min.	400-450cm	16-18cm	Extra Heavy Standard: 3x: RB: Clear Stem min. 200cm	3
Malus 'Evereste'	50cc min.	400-450cm	16-18cm	Extra Heavy Standard: 3x: RB: Clear Stem min. 200cm	4
Malus 'Rudolph'	50cc min.	400-450cm	16-18cm	Extra Heavy Standard: 3x: RB: Clear Stem min. 200cm	4
Prunus avium 'Plena'	50cc min.	400-450cm	16-18cm	Extra Heavy Standard: 3x: RB: Clear Stem min. 200cm	3
Quercus robur	50cc min.	400-450cm	16-18cm	Extra Heavy Standard: 3x: RB: Clear Stem min. 200cm	2
Sorbus aucuparia 'Streetwise'	50cc min.	400-450cm	16-18cm	Extra Heavy Standard: 3x: RB: Clear Stem min. 200cm	8

MARGINAL AQUATICS

Species	Pot Size	Specification	No.
Caltha palustris	50cc min.	Plug: Established Root min. 2-3 Months: Sept to April planting: British Native-origin: C	77
Carex riparia	50cc min.	Plug: Established Root min. 2-3 Months: Sept to April planting: British Native-origin: C	77
Iris pseudacorus	50cc min.	Clump: 3 buds: min. 1 Year: British Native-origin: B	77
Lythrum salicaria	50cc min.	Clump: 3 buds: min. 1 Year: British Native-origin: B	77
Mentha aquatica	50cc min.	Plug: Established Root min. 2-3 Months: Sept to April planting: British Native-origin: C	77

PLANTING NOTES


All plants:
Tree and plant stock to be procured as per the Landscape Specification. All plant materials to be planted at the density and quantities shown.

Trees: Tree planting principles should be followed as set out in drawings 2898-5-5-VEG-0001-0003 Typical Tree Planting Details.

Hedge/row: Hedge planting to be supported using canes and protected using Green Tech Tree-Bo Biodegradable Spiral Guard, 60cmx38mm, or similar approved. Bark mulch to be overlaid across planting area 75mm deep extending to 0.5m beyond planting.

Root barriers: To be placed where trees are located within 5m from hard surfaces, drainage and services.

Plant stock for use in the ancient woodland buffer planting is to be locally sourced as per Natural England guidance

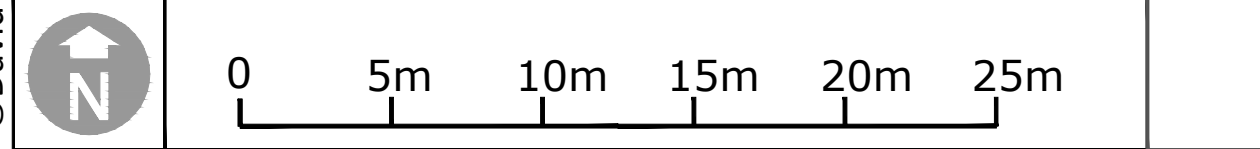

©David Jarvis Associates 2026

OS data © Crown copyright and database rights 2026 Ordnance Survey AC0000808122

FINGERPOST SIGN
REFER TO DIA DETAILS 2898-5-5-FRN-0012-5

LITTER BIN AND DOG BIN
REFER TO DIA DETAILS 2898-5-5-FRN-0007, 2898-5-5-FRN-0004

Key

- RMA3 BOUNDARY
- EXISTING TREES AND VEGETATION
RETAINED TREES AND HEDGEROWS TO BE REVIEWED BY ARBORICULTURAL CONSULTANT
- ROOT PROTECTION AREA (RPA)
WHERE HARD SURFACES ARE PROPOSED WITHIN AN RPA MITIGATION SYSTEMS MAY BE REQUIRED SUCH AS A CELLULAR CONFINEMENT SYSTEM. REFER TO ARBORICULTURAL CONSULTANT'S REPORT
- TREES AND VEGETATION SCHEDULED FOR REMOVAL
- PROPOSED TREES
- SUDS BASIN
- AMENITY GRASS
EMORSGATE EG1 GENERAL PURPOSE - MEADOW GRASS MIXTURE SOWN AT 5G/M2
- SPECIES RICH WETLAND MEADOW
EMORSGATE EM8 - MEADOW MIXTURE FOR WETLANDS. SOWING RATE 4g/m2
- MEADOW GRASS
EMORSGATE: EM3 SPECIAL GENERAL PURPOSE MEADOW MIXTURE, SOWN AT 4G/M2
- MARGINAL AQUATIC PLANTING
- LOW FLOW CHANNEL
REFER TO GLANVILLE DRAWINGS X-PH2-RMA2-DRAIN - 2025.08.20
- BREEDON GRAVEL PATH
REFER TO DIA DETAIL 2898-5-5-SUR-0002 SELF BINDING GRAVEL
- BENCH
CHESHUNT TIMBER SEAT BY FURNITUBES ON BREEDON GRAVEL BASE
REFER TO DIA DETAIL 2898-5-5-FRN-0001
- PICNIC TABLE AND BENCHES
- ROOT BARRIER
GREEN-TECH ROOT BARRIER 360, 650MM DEEP, OR SIMILAR APPROVED
- TIMBER POST AND RAIL FENCE
TIMBER POST AND RAIL CLEFT FENCE
REFER TO DIA DETAIL 2898-5-5-BND-0007
- LIGHTING COLUMNS
REFER TO GLANVILLE DRAWING X-PH2-RMA3-LAYOUT 160326



Link to NEAP subject of a future application

Drawing Revision

Rev.	Date	Description	Drawn	Checked
P1	17/03/2026	First draft issued to client.	AnB	PG
P2	25/03/2026	Amends to path and trees	AnB	PG
P3	08/04/2026	Amends to path and trees	AnB	PG

Status

PLANNING

DAVID JARVIS ASSOCIATES

DAVID JARVIS ASSOCIATES LIMITED
1 Tennyson Street Swindon Wiltshire SN1 5DT
t: 01793 612173
e: mail@djavidjavis.biz
w: www.davidjavis.biz

Client

LEGAL AND GENERAL (STRATEGIC LAND NORTH HORSHAM) LIMITED

Project

LAND NORTH OF HORSHAM (RMA3) - PHASE 2 ROAD

Drawing Title

PLANTING PROPOSALS (1 OF 7)

Scale
1:250

Sheet Size
A1

Date Plotted
14/04/2026

Client Ref.
-

Drawing Ref.
2898-5-2-17-

Drawing No.
DR-2002

Version
S5-P3