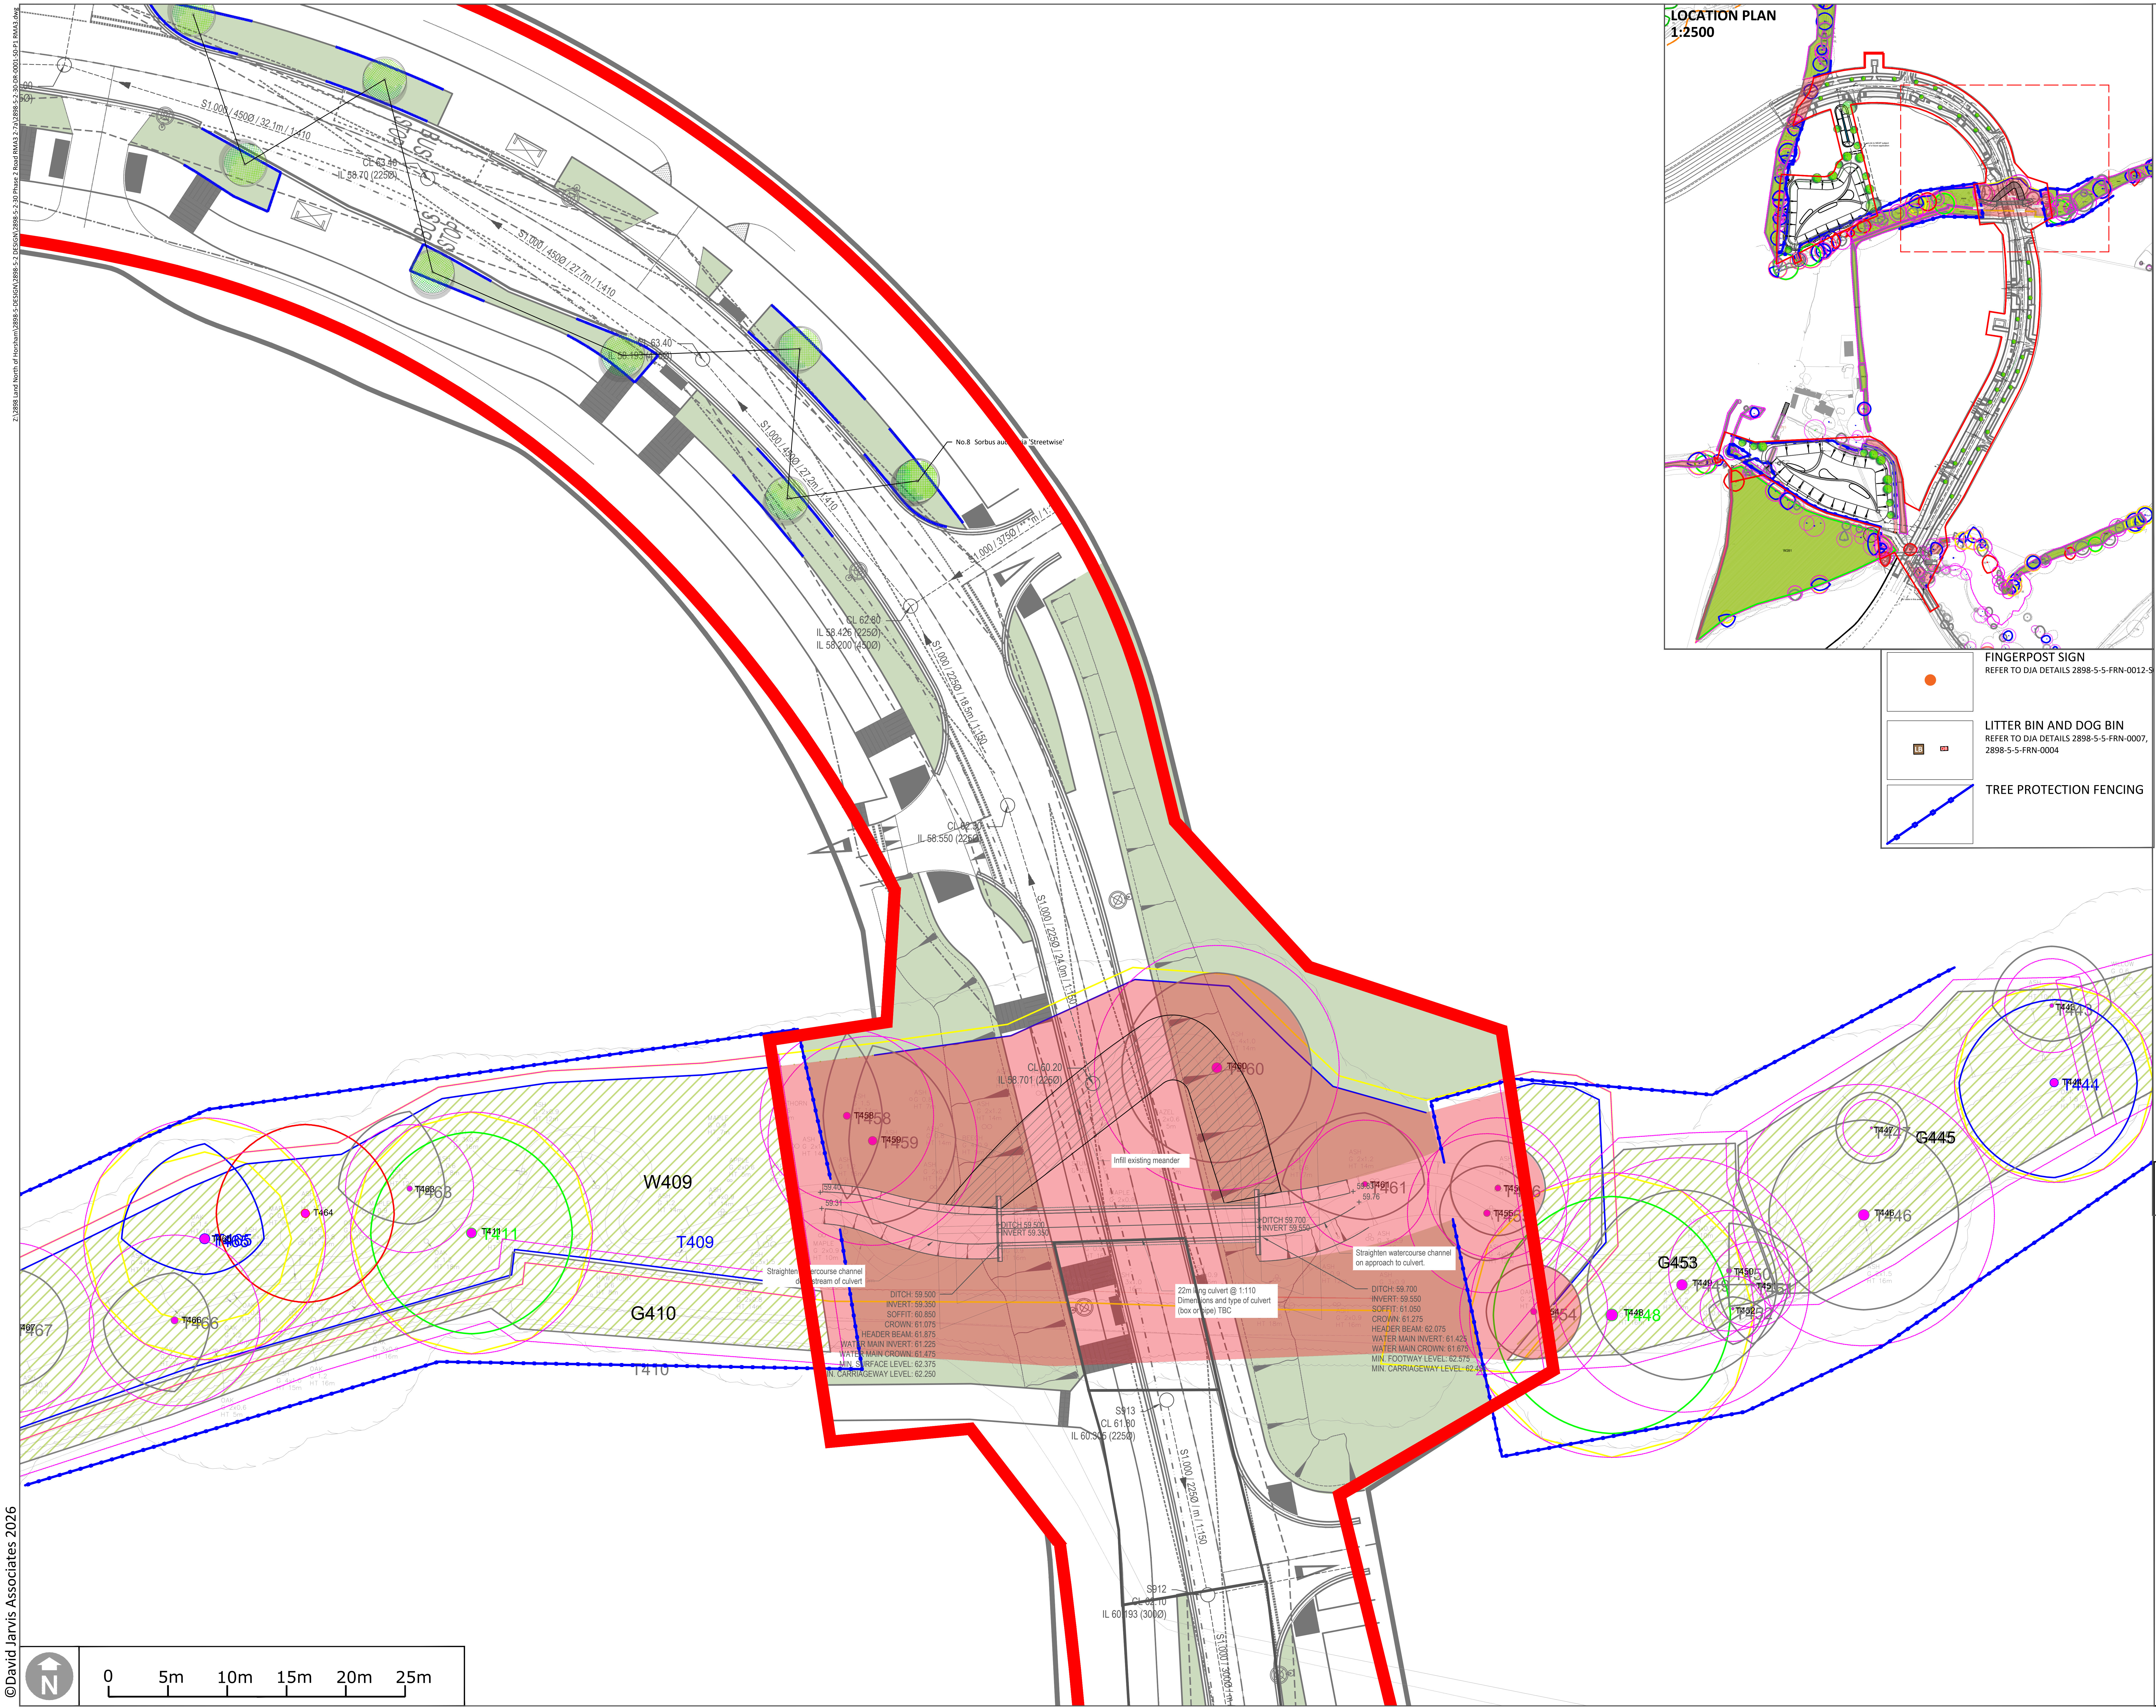

Key

🟥	RMA3 BOUNDARY
▨	EXISTING TREES AND VEGETATION RETAINED TREES AND HEDGEROWS TO BE REVIEWED BY ARBORICULTURAL CONSULTANT
○	ROOT PROTECTION AREA (RPA) WHERE HARD SURFACES ARE PROPOSED WITHIN AN RPA MITIGATION SYSTEMS MAY BE REQUIRED SUCH AS A CELLULAR CONFINEMENT SYSTEM. REFER TO ARBORICULTURAL CONSULTANT'S REPORT
●	TREES AND VEGETATION SCHEDULED FOR REMOVAL
●	PROPOSED TREES
🟦	SUDS BASIN
🟩	AMENITY GRASS EMORSGATE EG1 GENERAL PURPOSE – MEADOW GRASS MIXTURE SOWN AT 5G/M2
🟩	SPECIES RICH WETLAND MEADOW EMORSGATE EM8 – MEADOW MIXTURE FOR WETLANDS, SOWING RATE 4g/m2
🟩	MEADOW GRASS EMORSGATE: EM3 SPECIAL GENERAL PURPOSE MEADOW MIXTURE, SOWN AT 4G/M2
🟨	MARGINAL AQUATIC PLANTING
🟦	LOW FLOW CHANNEL REFER TO GLANVILLE DRAWINGS X-PH2-RMA2-DRAIN - 2025.08.20
🟨	BREEDON GRAVEL PATH REFER TO DJA DETAIL 2898-5-5-SUR-0002 SELF BINDING GRAVEL
🟫	BENCH CHESHUNT TIMBER SEAT BY FURNITUBES ON BREEDON GRAVEL BASE REFER TO DJA DETAIL 2898-5-5-FRN-0001
🟫	PICNIC TABLE AND BENCHES
---	ROOT BARRIER GREEN-TECH ROOT BARRIER 360, 650MM DEEP, OR SIMILAR APPROVED
---	TIMBER POST AND RAIL FENCE TIMBER POST AND RAIL CLEFT FENCE REFER TO DJA DETAIL 2898-5-5-BND-0007
⊗	LIGHTING COLUMNS REFER TO GLANVILLE DRAWING X-PH2-RMA3-LAYOUT 160326
●	FINGERPOST SIGN REFER TO DJA DETAILS 2898-5-5-FRN-0012-S
LB DB	LITTER BIN AND DOG BIN REFER TO DJA DETAILS 2898-5-5-FRN-0007, 2898-5-5-FRN-0004
---	TREE PROTECTION FENCING

Drawing Revision

Rev.	Date	Description	Drawn	Checked
P1	17/03/2026	First draft issued to client.	AnB	PG
P2	25/03/2026	Amends to path and trees	AnB	PG
P3	08/04/2026	Amends to path and trees	AnB	PG

Status
PLANNING

DAVID JARVIS ASSOCIATES

DAVID JARVIS ASSOCIATES LIMITED
1 Tennyson Street Swindon Wiltshire SN1 5DT
t: 01793 612173
e: mail@davidjarvis.biz
w: www.davidjarvis.biz

Client
LEGAL AND GENERAL (STRATEGIC LAND NORTH HORSHAM) LIMITED

Project
LAND NORTH OF HORSHAM (RMA3) - PHASE 2 ROAD

Drawing Title
PLANTING PROPOSALS (3 OF 7)

Scale	Sheet Size	Date Plotted
1:250	A1	14/04/2026

Client Ref.	Drawing Ref.	Drawing No.	Version
-	2898-5-2-17-	DR-2004	S5-P3

©David Jarvis Associates 2026

OS data © Crown copyright and database rights 2026 Ordnance Survey AC0000808122